HPK/2011/0379

Ref : 03

ALL HEDGES AND TREES ARE NEXT DOORS PROPERTY

ALL ROOTS UNAFFECTED BY FOUNDATION PILES

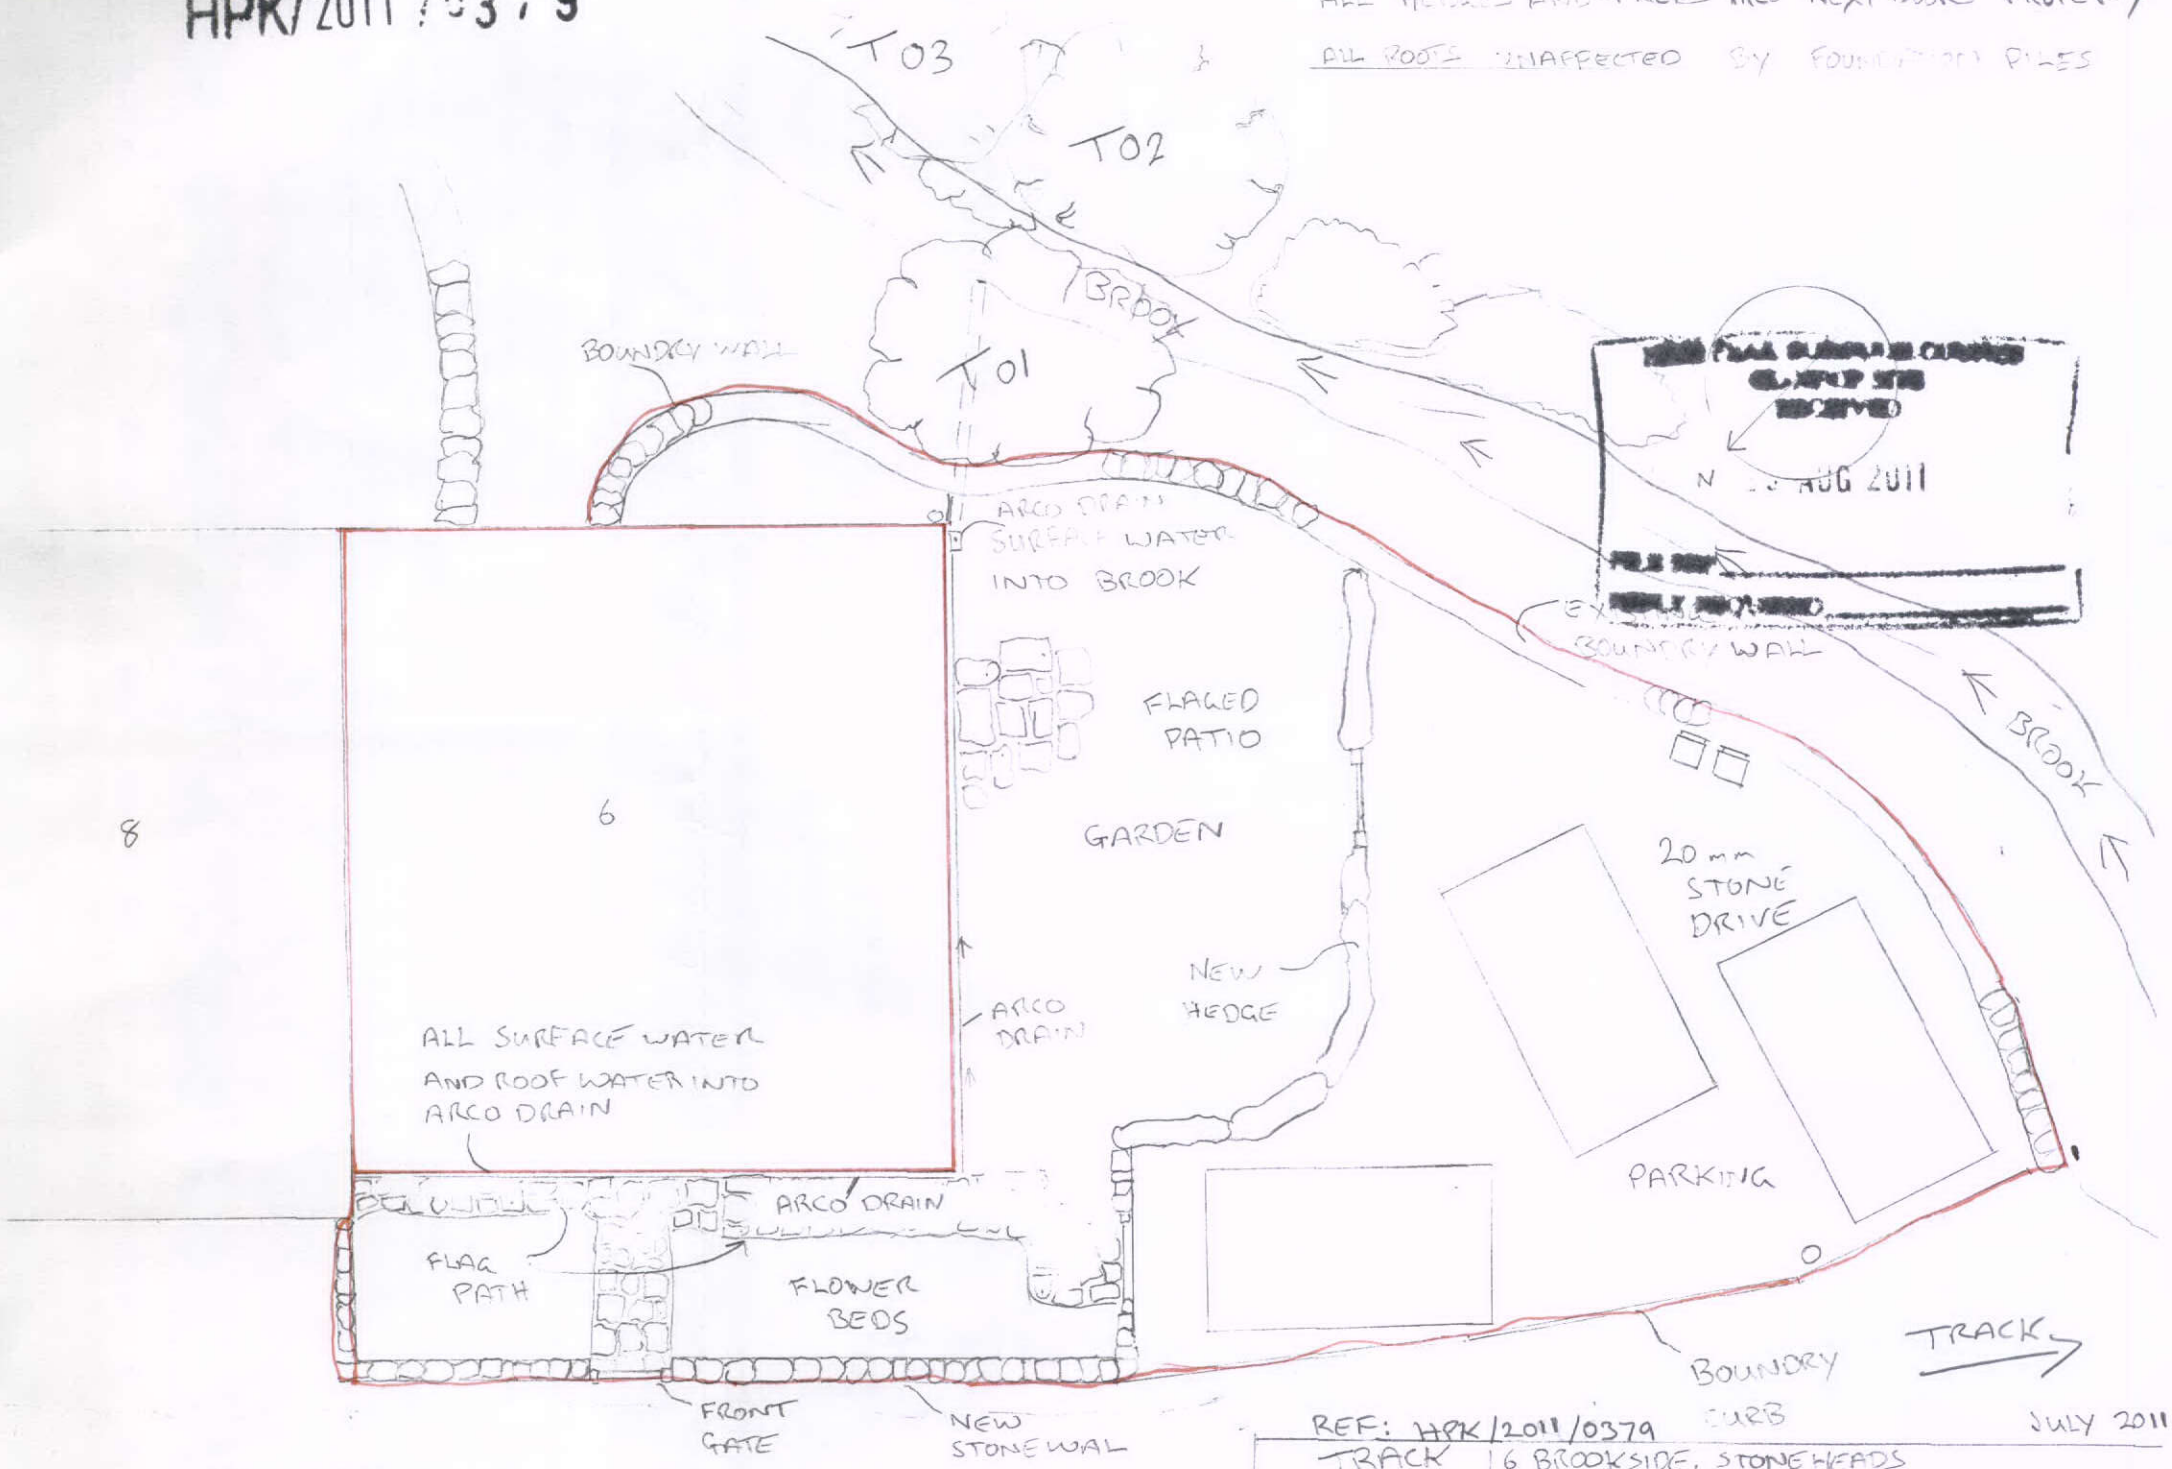

BROOKSIDE COTTAGES

REF: HPK/2011/0379

JULY 2011

TRACK	6 BROOKSIDE, STONEHEADS
SCALE 1:100	WHALEY BRIDGE
	REVISED LANDSCAPE PLAN