HPK/2011/0379

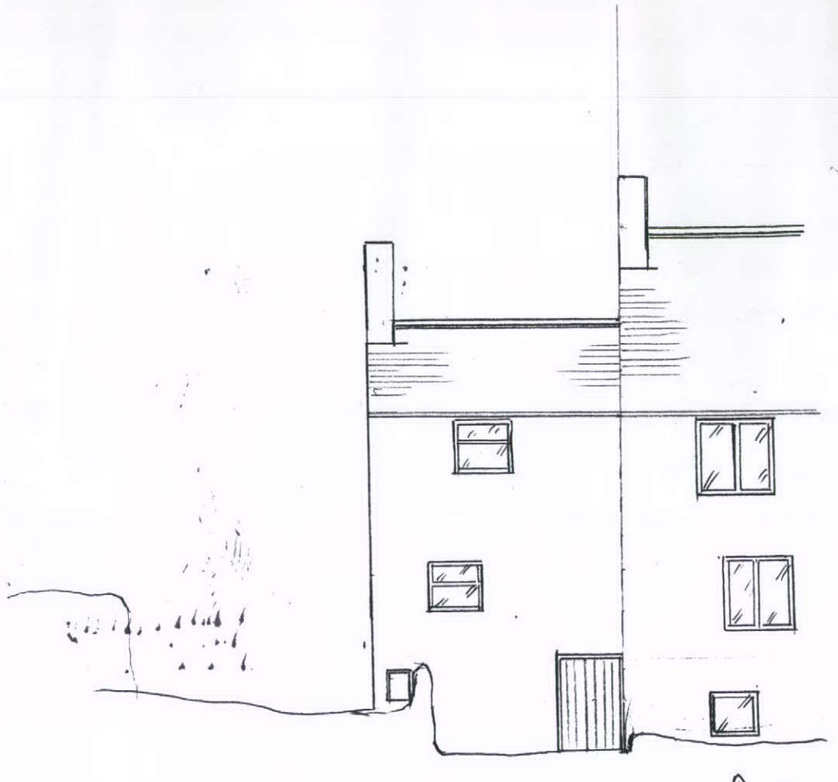

SE

↑ AS EXISTING

↓ AS PROPOSED



PROPOSED MATERIALS

TO SE

ROOF – WELSH SLATES

WALLS – PAINTED RENDER

SAWN STONE CILLS & LINTELS

[redacted]

25 AU[redacted]

N. PERCIVAL — REF: HPK/2011/0379

6 BROOKSIDE, STONEHEADS, / 01663 732605

WHALEY BRIDGE.

DWG./ REVISED ELEVATION PLAN, EXISTING & PROPOSED

SCALE 1:100

DWG NO: 02A

JULY 2011