HPK/2011/0379

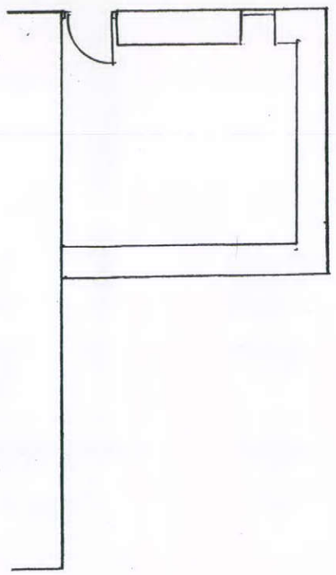

BASEMENT

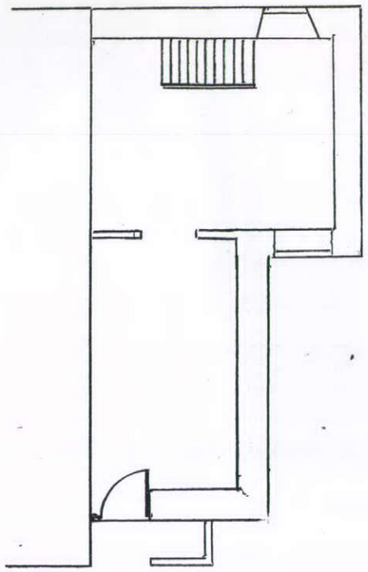

GROUND

↑ AS EXISTING

AS PROPOSED ↓

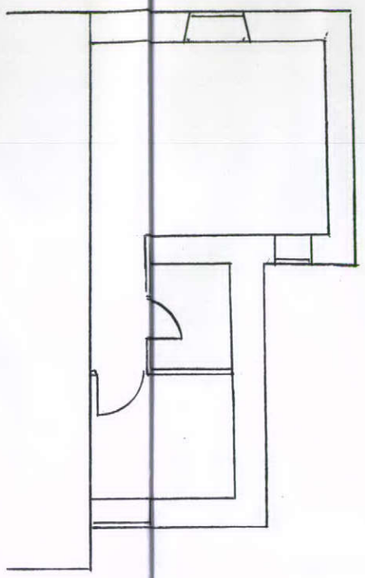

FIRST FLOOR

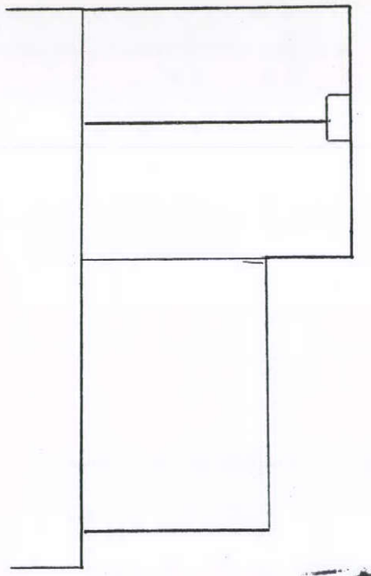

ROOF

25 AUG 2011

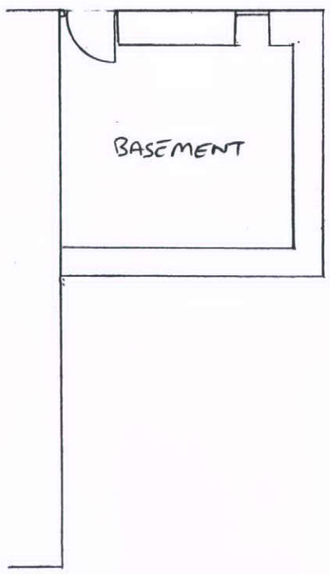

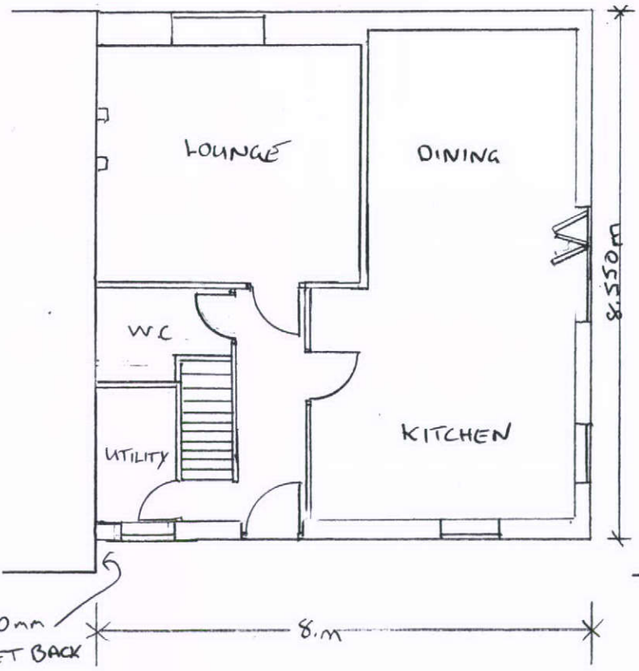

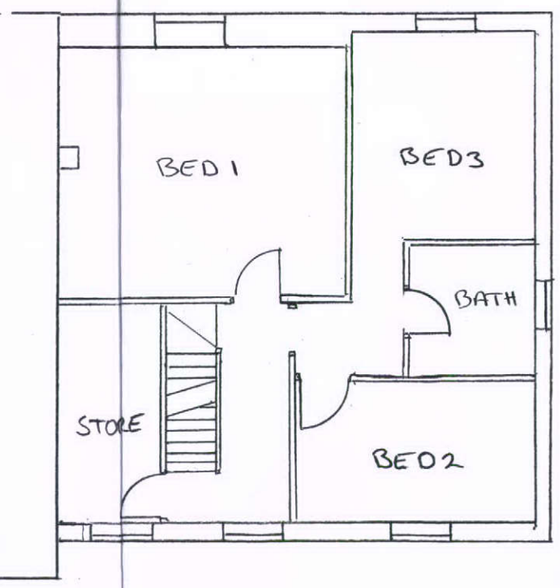

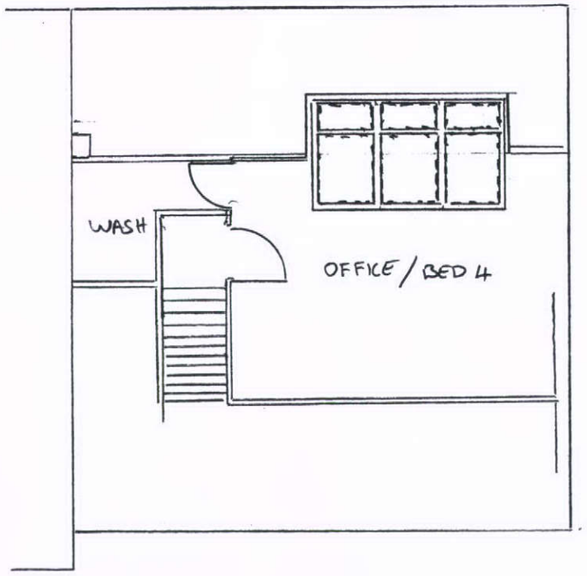

N. PERCIVAL

6 BROOKSIDE, STONEHEADS
WHALEY BRIDGE.

REF: HPK/2011/0379
/ 01663 732605

DWG./ REVISED FLOOR PLAN. EXISTING & PROPOSED

SCALE 1:100

DWG. No: 03A

JULY 2011