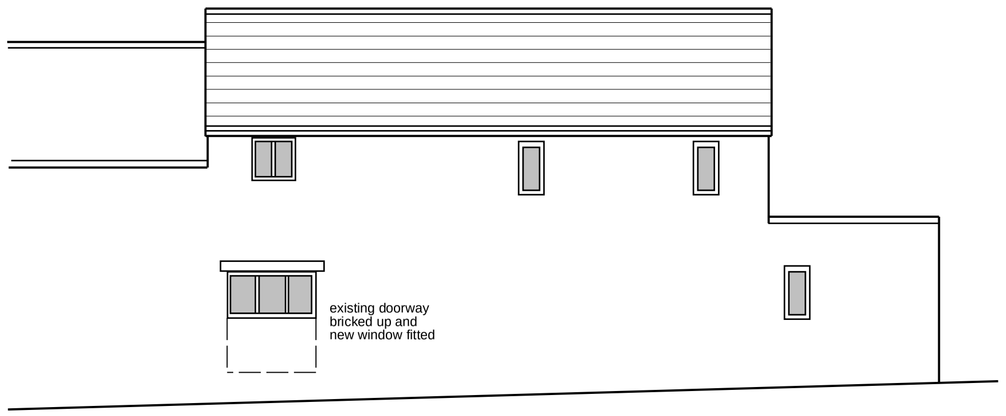

EAST FROM ALLEY

Scale 1:100

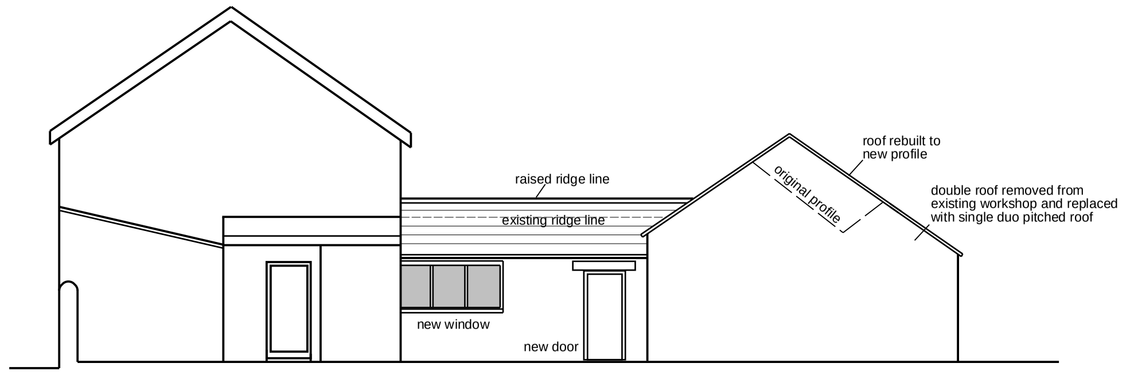

NORTH FROM ODDFELLOWS COTTAGES

Scale 1:100

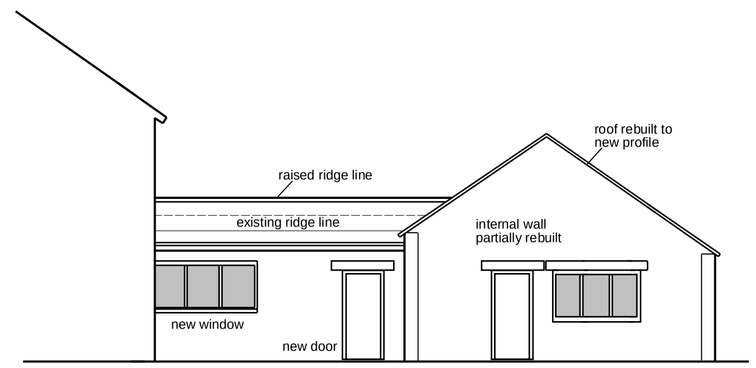

NORTH FROM YARD

Scale 1:100

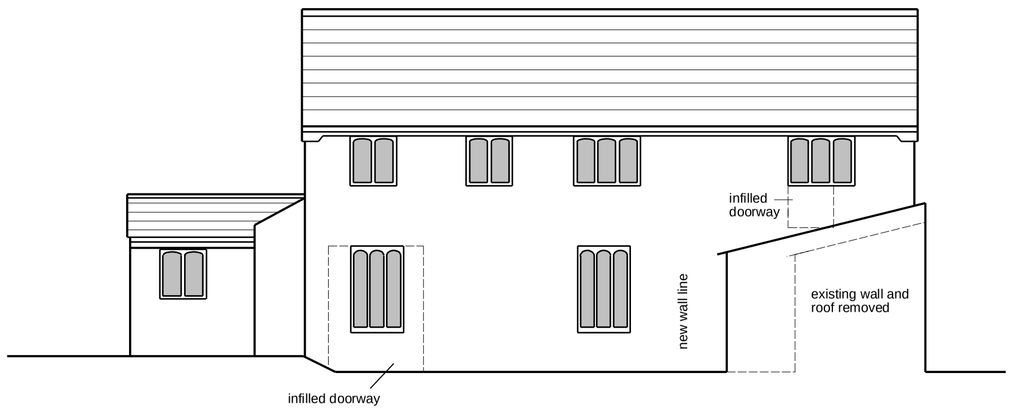

WEST FOM YARD

Scale 1:100

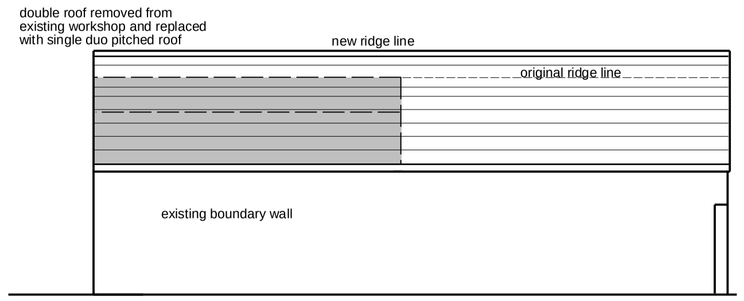

WEST FROM MARKET STREET REAR

Scale 1:100

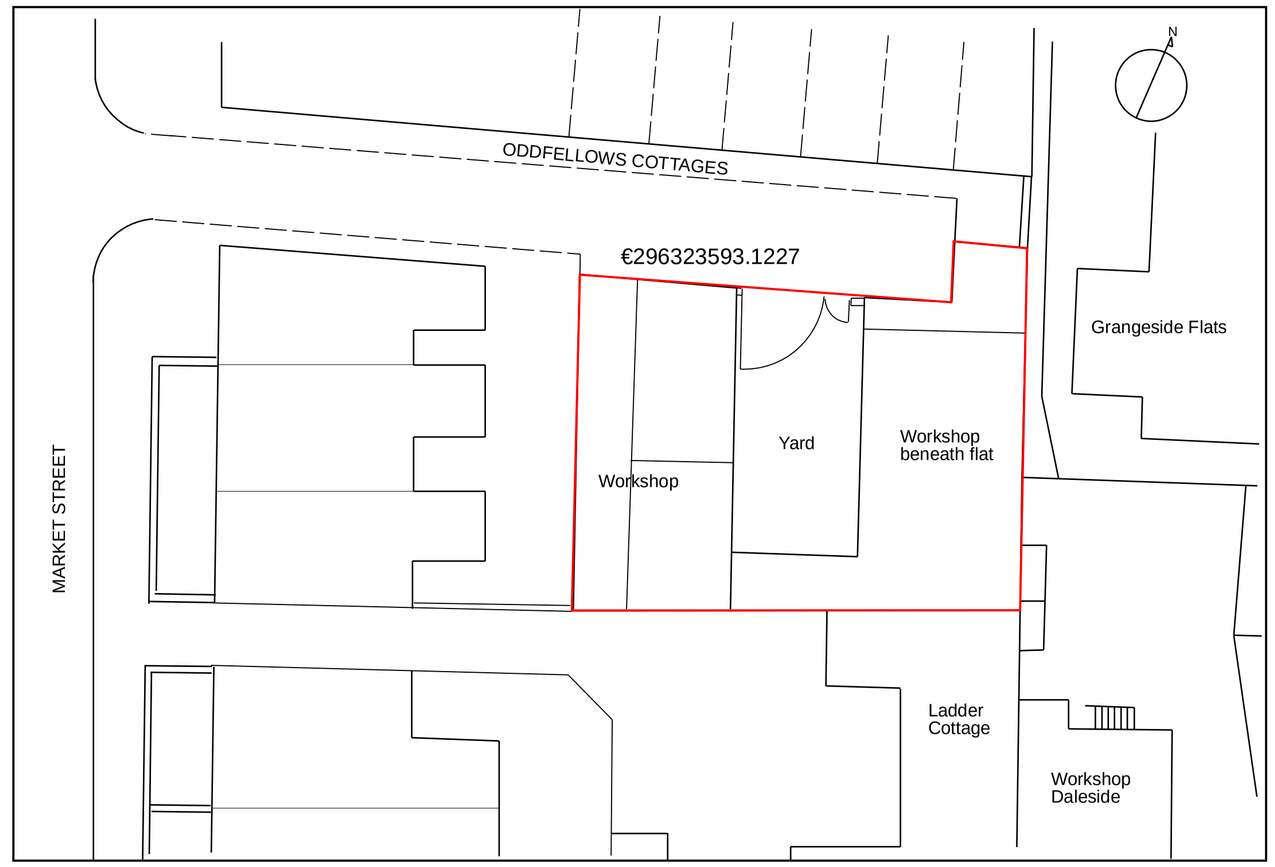

PLAN

Scale 1:200

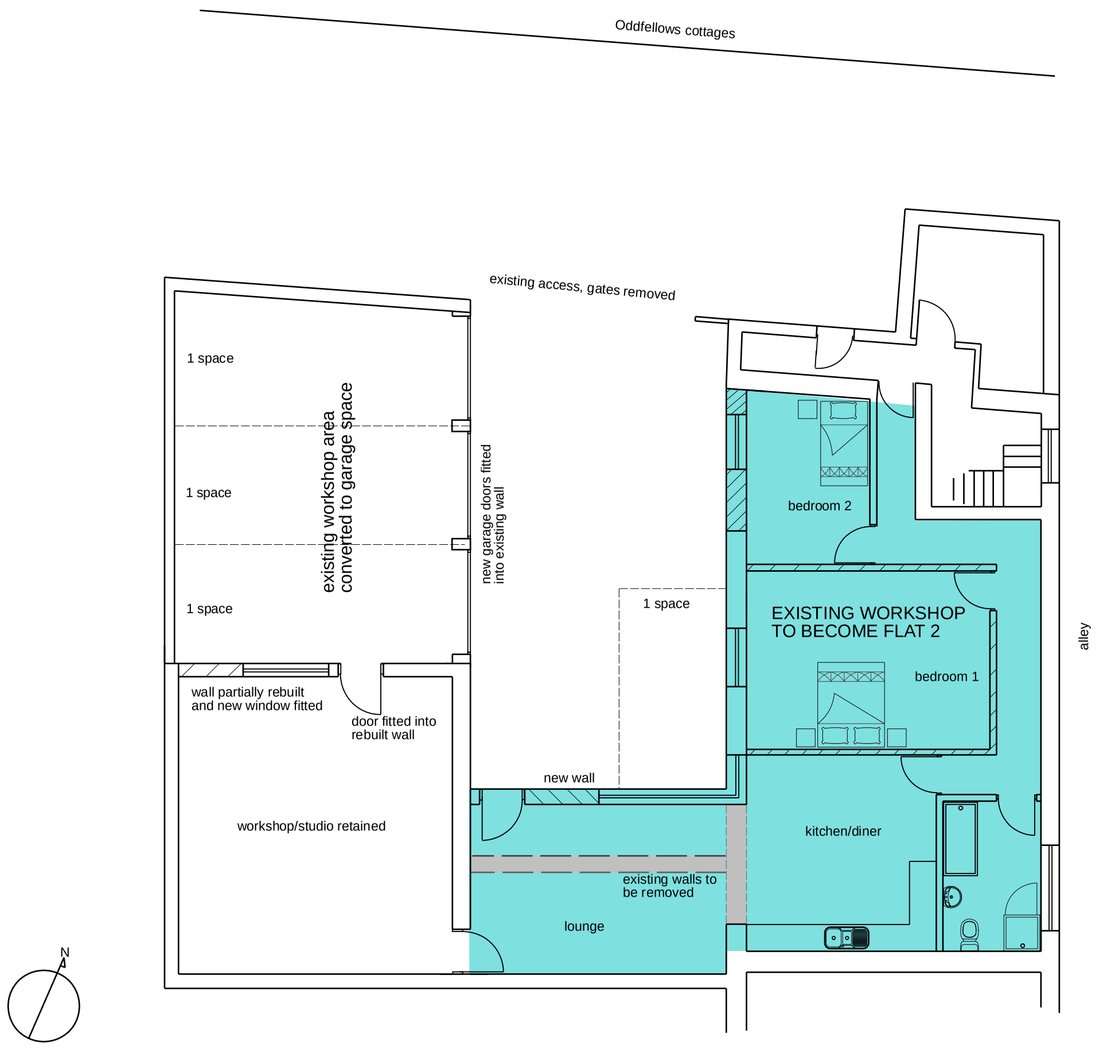

GROUND FLOOR

Scale 1:100

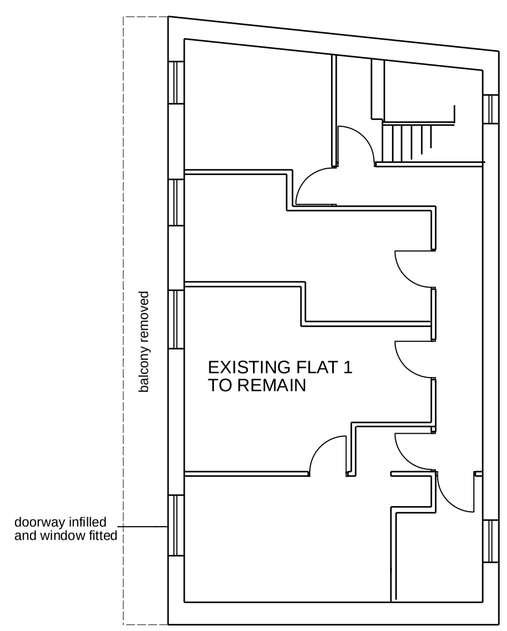

FIRST FLOOR

Scale 1:100

Existing workshop to be converted to GF Flat

New walls

Rev.	Date	Description

Kingfisher Consulting

Kingfisher Consulitng . Barley Castle Yard . Market Street

Hayfield . High Peak . SK22 2EP

t : 01663 741312 . f : 08701 314559 . e : jb@kingfisher1.net

Project : 2203 Oddfellows Workshop and Flat

Drawing : 2203.01 Plans and elevations and site plan

Drawn :	JB	Checked :		Approved :	JB
Revision :	C	Date :	March 2011	Scale :	As shown @ A1

This document is designed for negotiations with the relevant authorities under the Building Act, Town and Country Planning Acts, and any other relevant legislation. The information contained herein may also be subject to approval under the relevant Acts. All dimensions and any information contained herein must be checked for accuracy on site prior to commencement of any building works.