


north

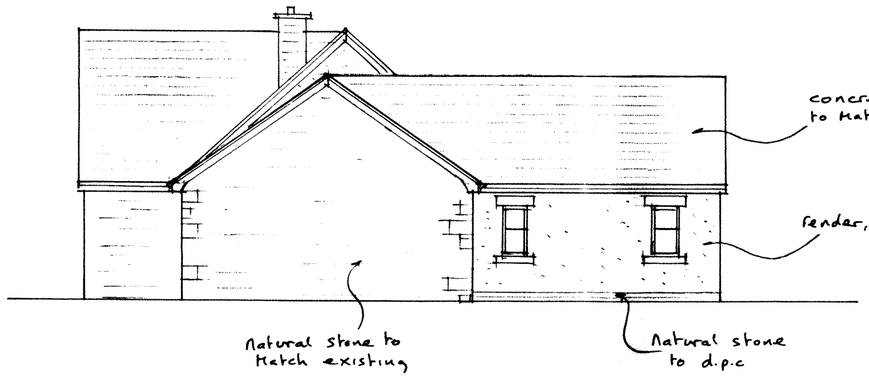


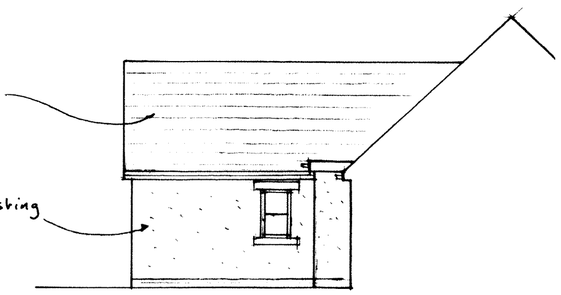

south

east

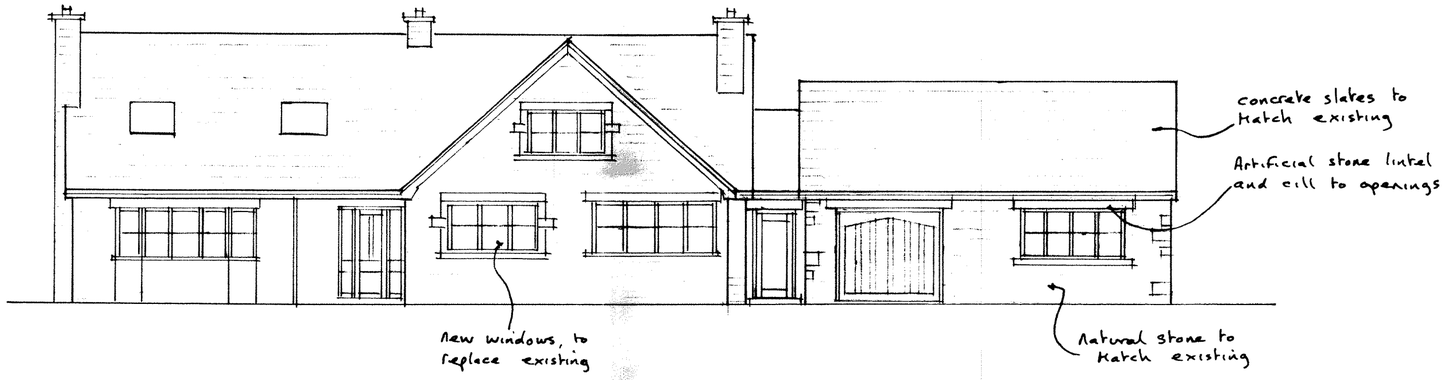

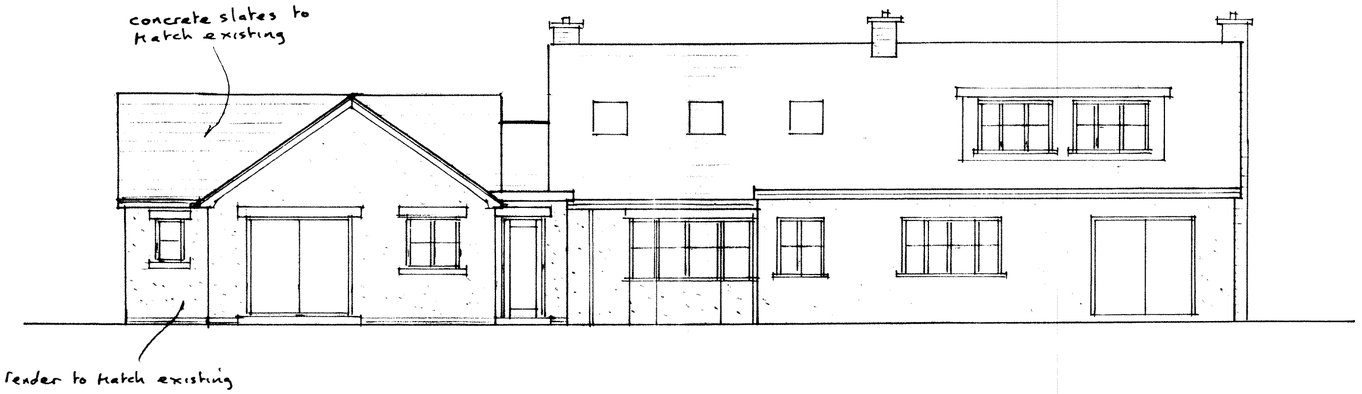

west

proposed elevations

1:100

John F. Lomas. M.R.I.C.S., M.B.Eng
Rothbury
Chapel Road
Hayfield
High Peak SK22 2JF
Tel. 01663 745186

drg no 11·6/3