© 2010 RPS Group

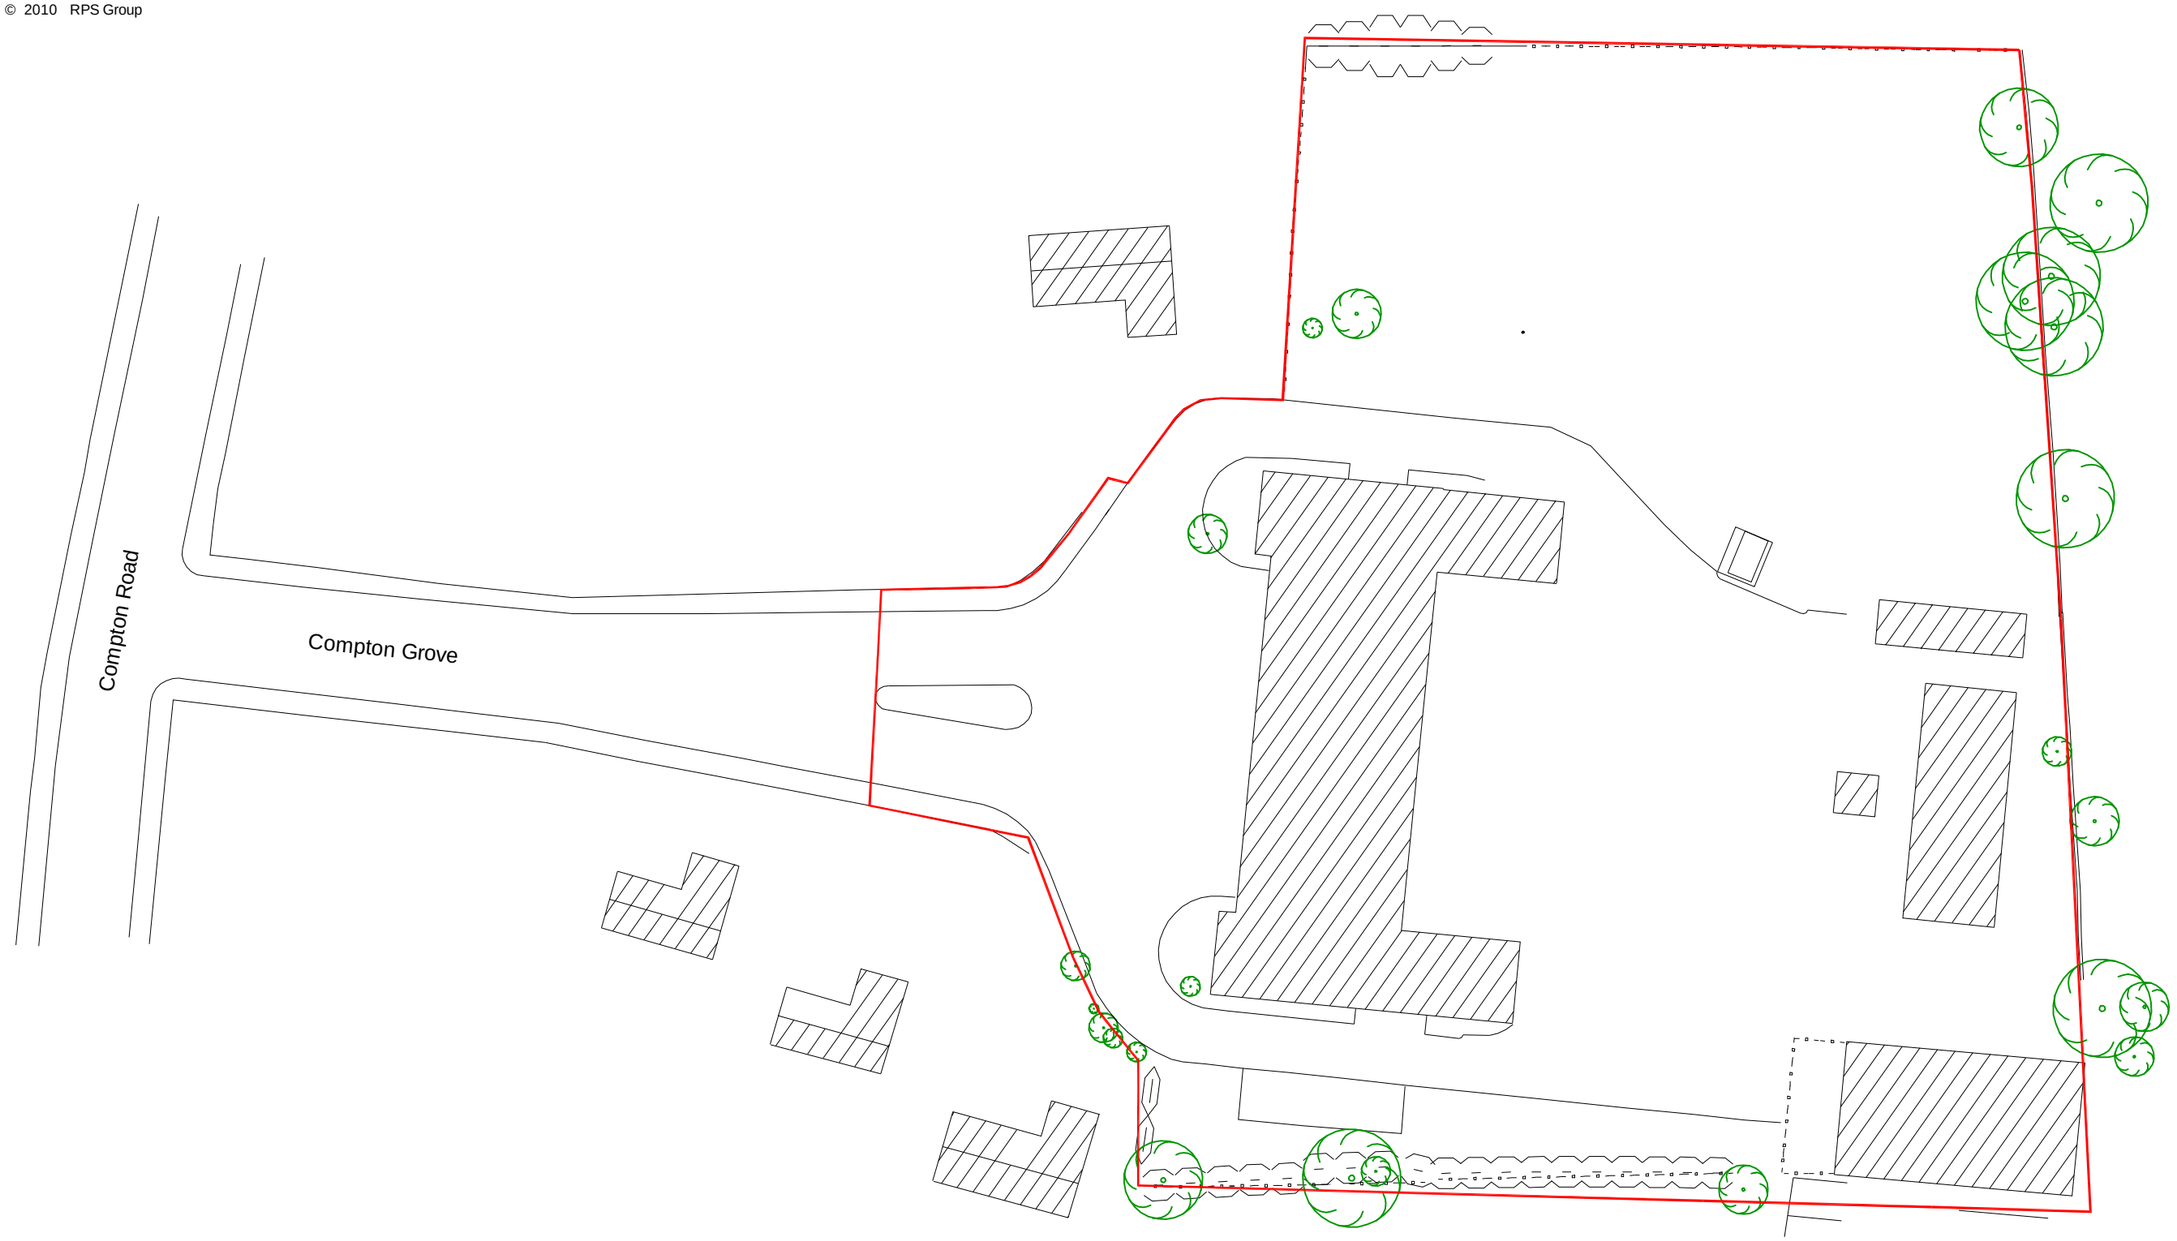

Compton Grove, Buxton

Site Location Plan

10m SCALE 1:500

NK016612 /SK005

Rev -
20.12.2010
Scale 1:500 @ A3

RPS

T +44 (0) 1636 605 700
F +44 (0) 1636 610 696
E rpsnewark@rpsgroup.com
W **www.rpsgroup.com**

Sherwood House
Sherwood Avenue
Newark,
Nottinghamshire
NG24 1QQ