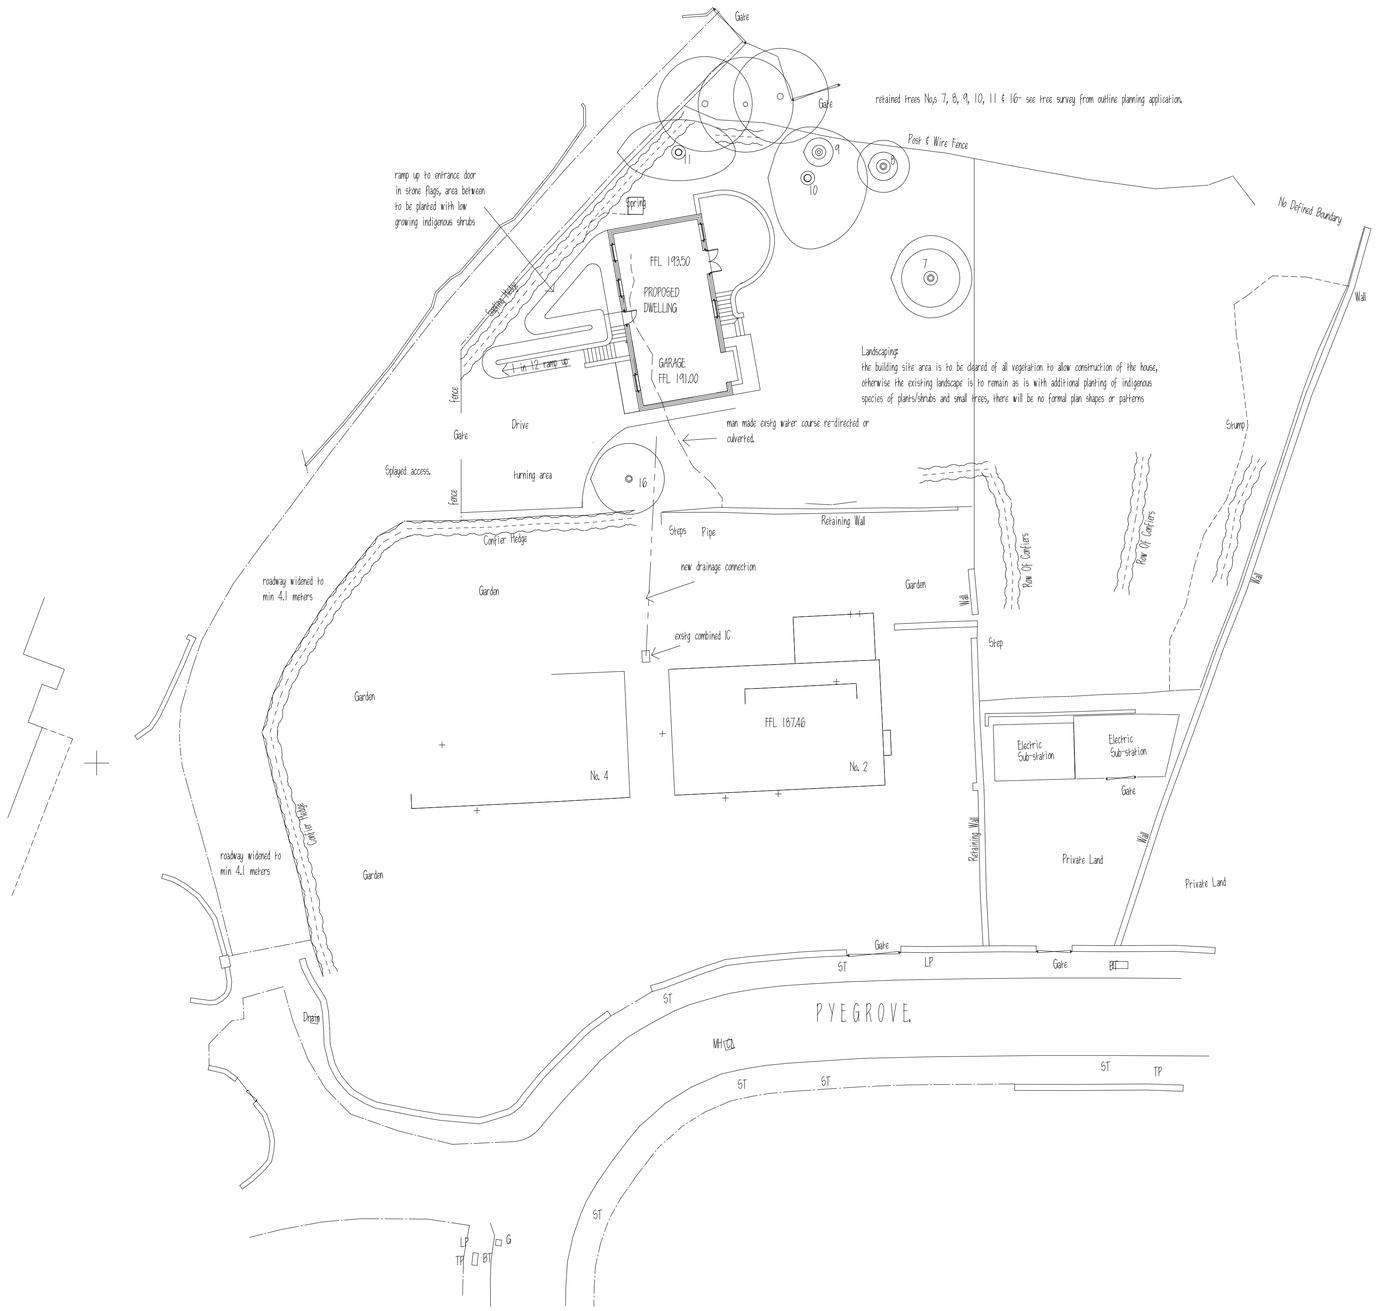


THIS DRAWING IS NOT TO BE COPIED OR REPRODUCED WITHOUT THE PRIOR WRITTEN CONSENT OF PLANMART LTD.

PLANMART

Client:

Mr & Mrs Donakin,

189 Sheffield Road, Glossop. SK13 8GX.

Project:

Proposed detached dwelling at rear of Nos 2 & 4 Pyegrove, Glossop.

Title:

Site plan (planning drawing only).

Scale: 1:200. A1 sheet.

Drawn:	Date:
MH	June 2011.
Project no.: 2392	Drawing no.: 2392-4

PLANMART LIMITED
53A High St. West, Glossop,
Derbyshire SK13 8AZ.
Tel: 01457 863153 E mail: planmart@btconnect.com