
HPK/2011/0387

30 AUG 2011

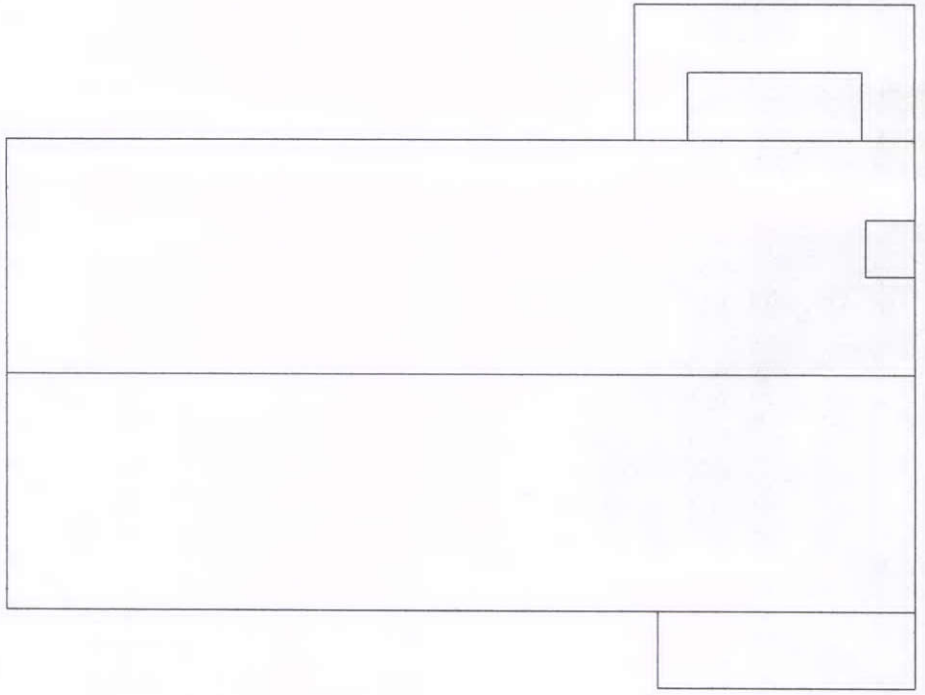

Roof plan

PLANMART

Client:

Mr & Mrs Domakin,
189 Sheffield Road, Glossop. SK13 8QX.

Project:

Proposed detached dwelling at rear of Nos 2 & 4 Pyegrove, Glossop

Title:
Roof plan

Scale: 1:100. A4 sheet.

Drawn: MH

Date: June 2011.

Project no.: 2392

Drawing no.: 2392-11