HPK/2011/0422

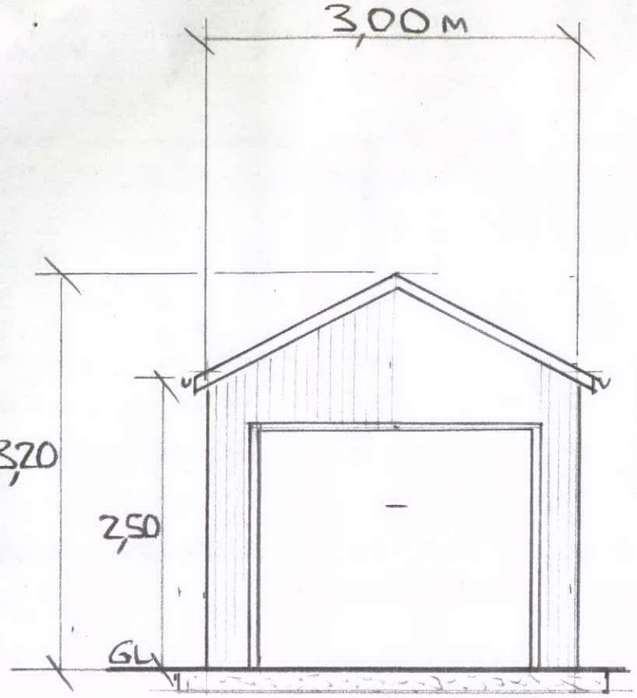

FRONT ELEV.

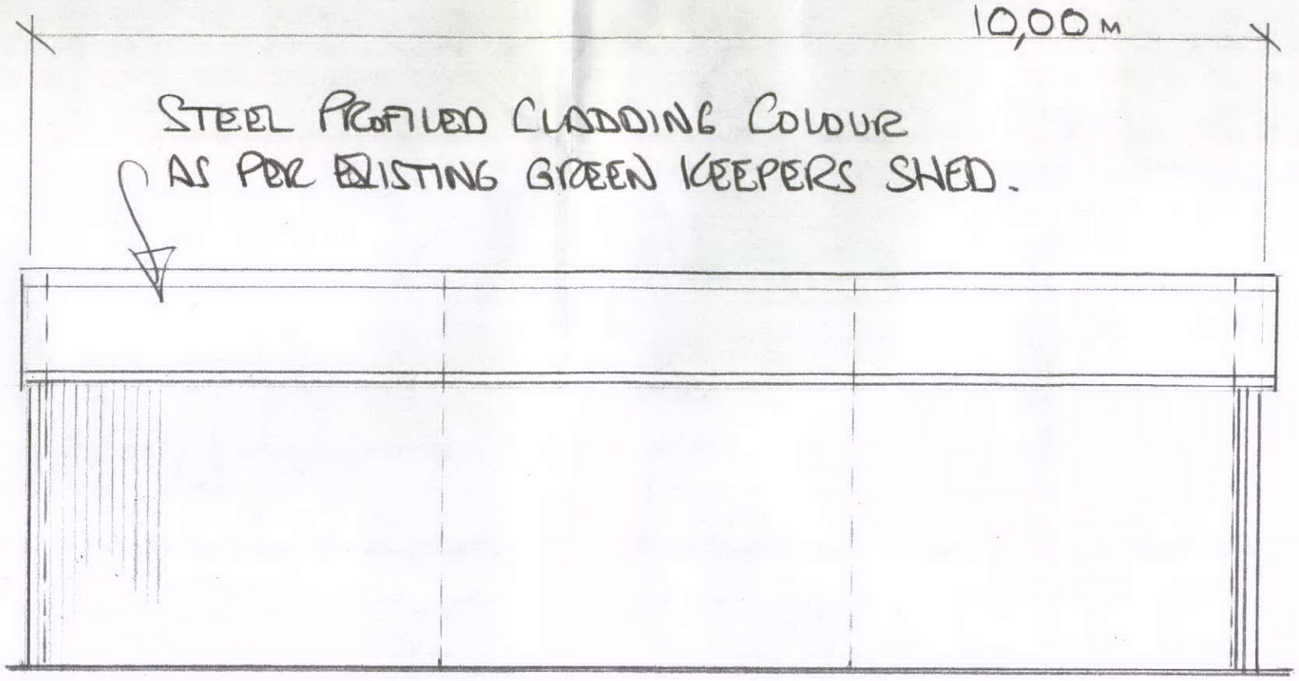

SIDE ELEV.

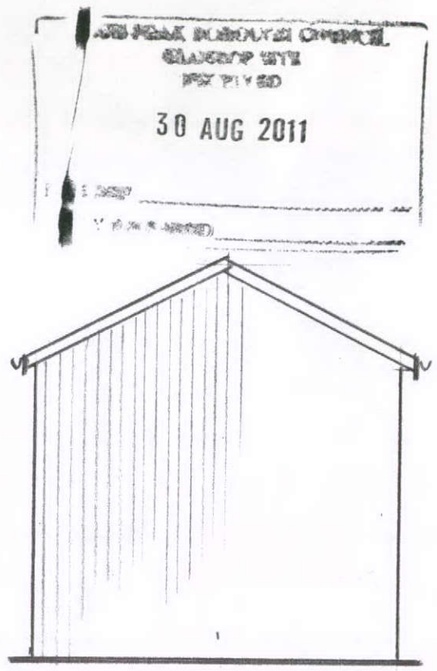

REAR ELEV.

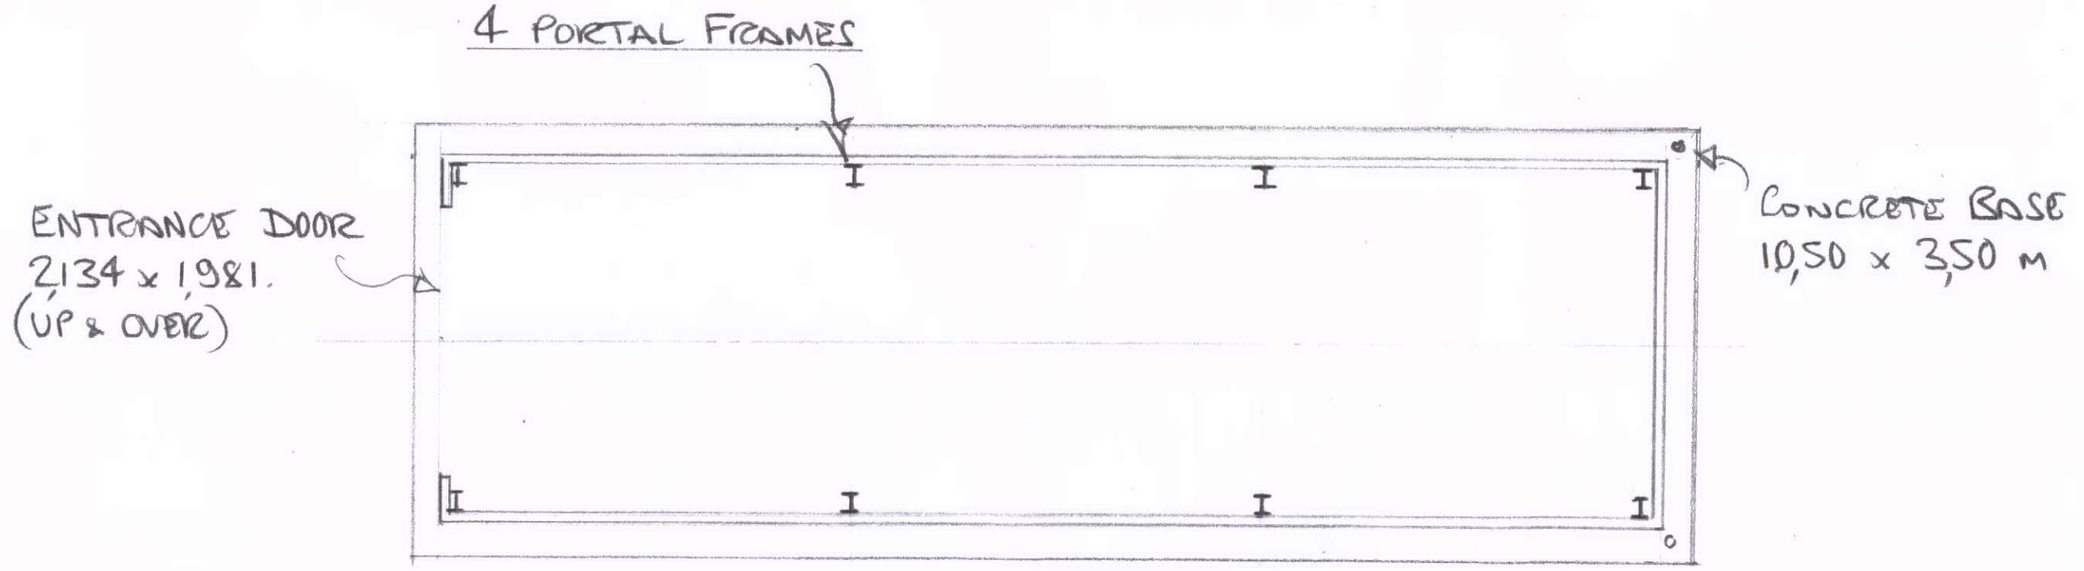

SCALE 1:50 DRN. GH.
JULY. 2011. 01

DETAIL OF GARAGE STORE FOR:-
NEW MILLS GOLF CLUB. AT.
SHAW MARSH. NEW MILLS.