HPK/2011/0407

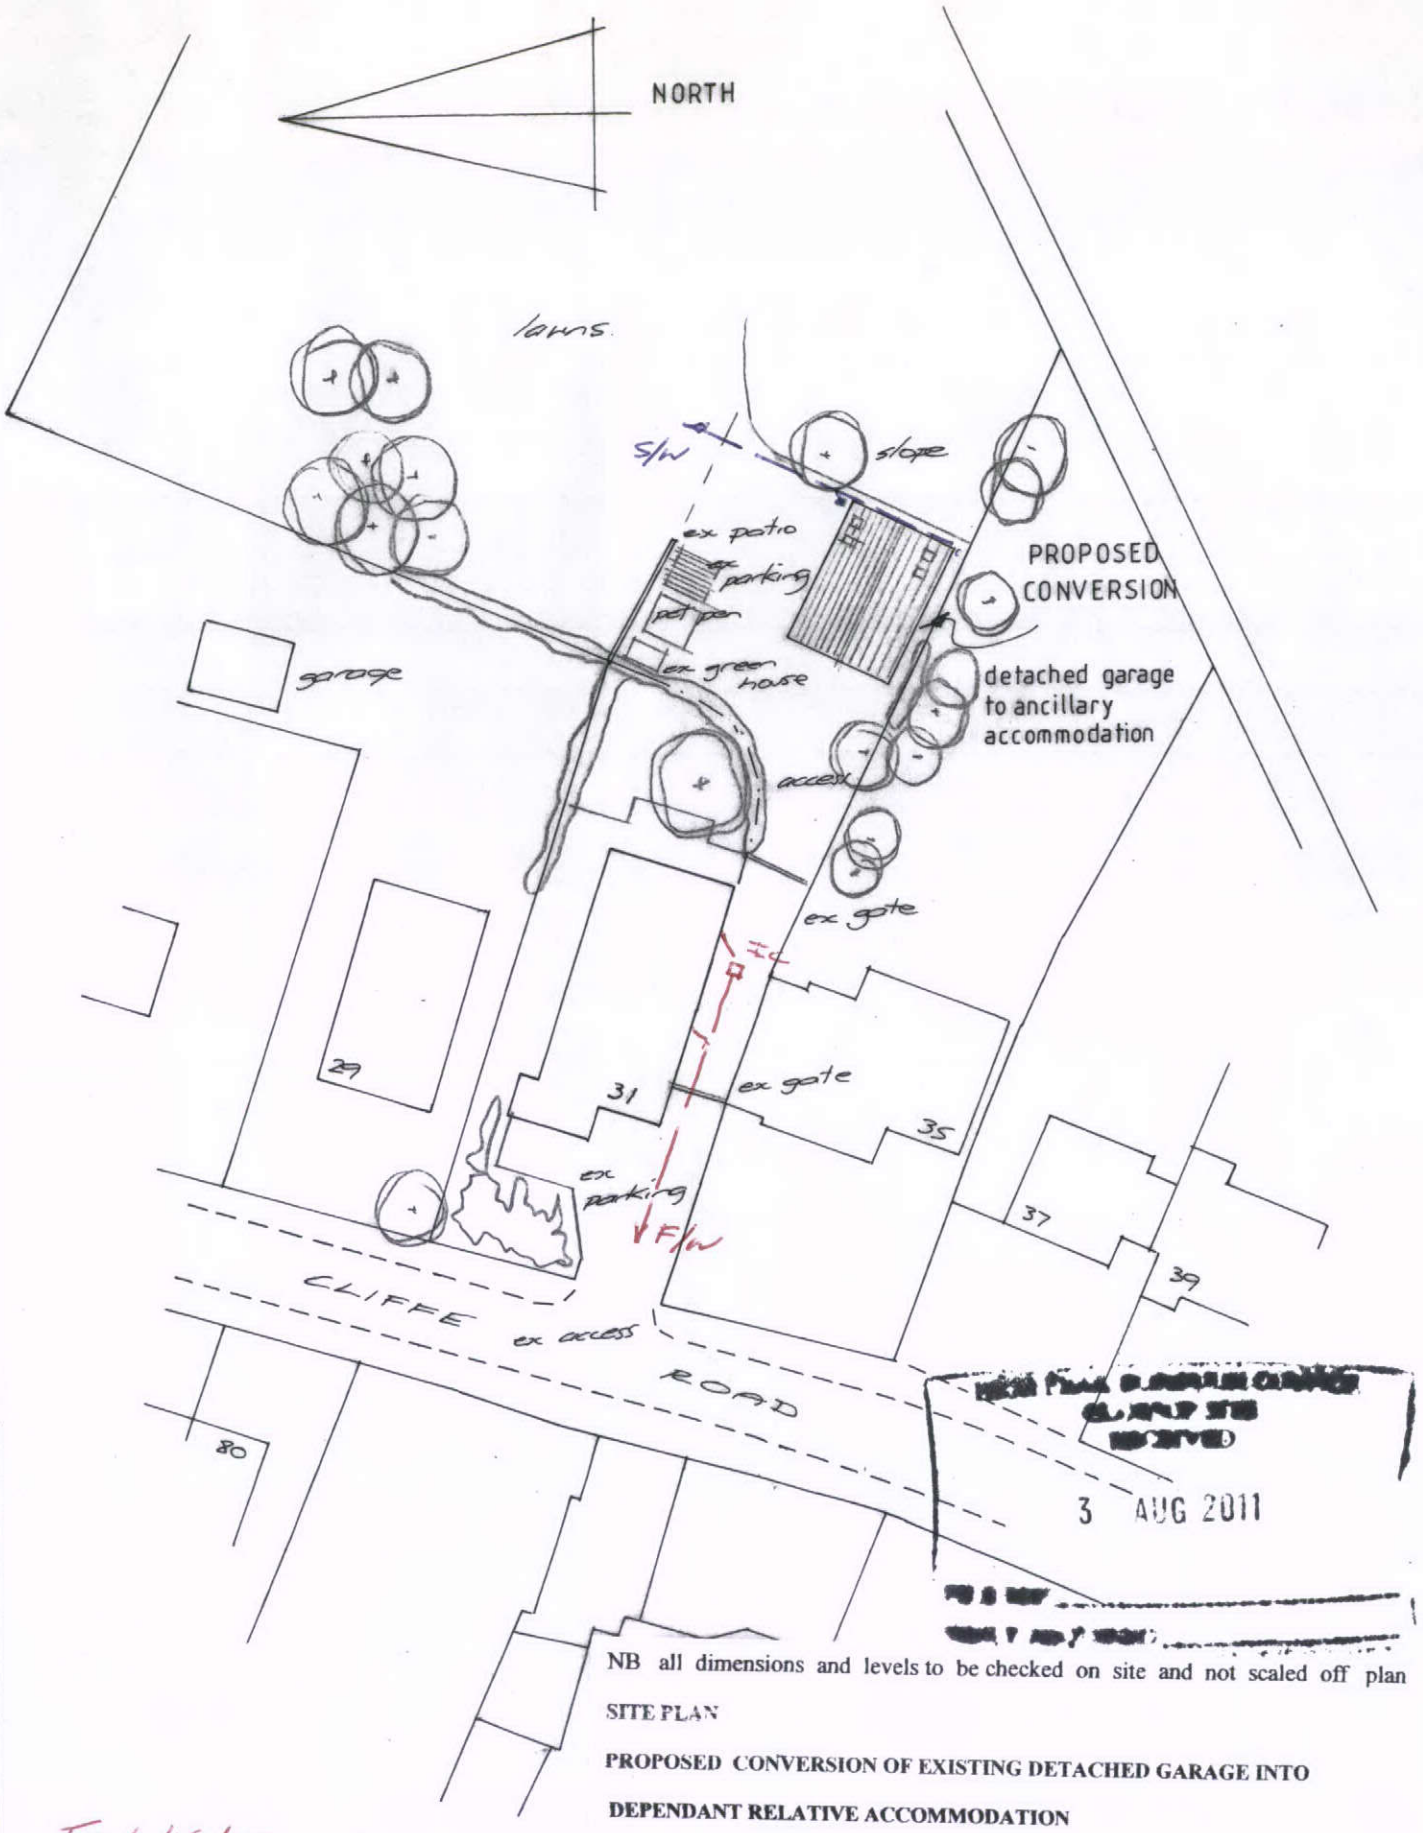

3 AUG 2011

NB all dimensions and levels to be checked on site and not scaled off plan

SITE PLAN

PROPOSED CONVERSION OF EXISTING DETACHED GARAGE INTO DEPENDANT RELATIVE ACCOMMODATION

31 CLIFFE ROAD GLOSSOP

1: 500™

Foul Water —

Surface Water —

Ascott Design 6th Floor Goyt Mill Upper Hibbert Lane Marple Stockport SK6 7HX
01614278868

Dwg No 2608/3/11