HPK/2011/0478

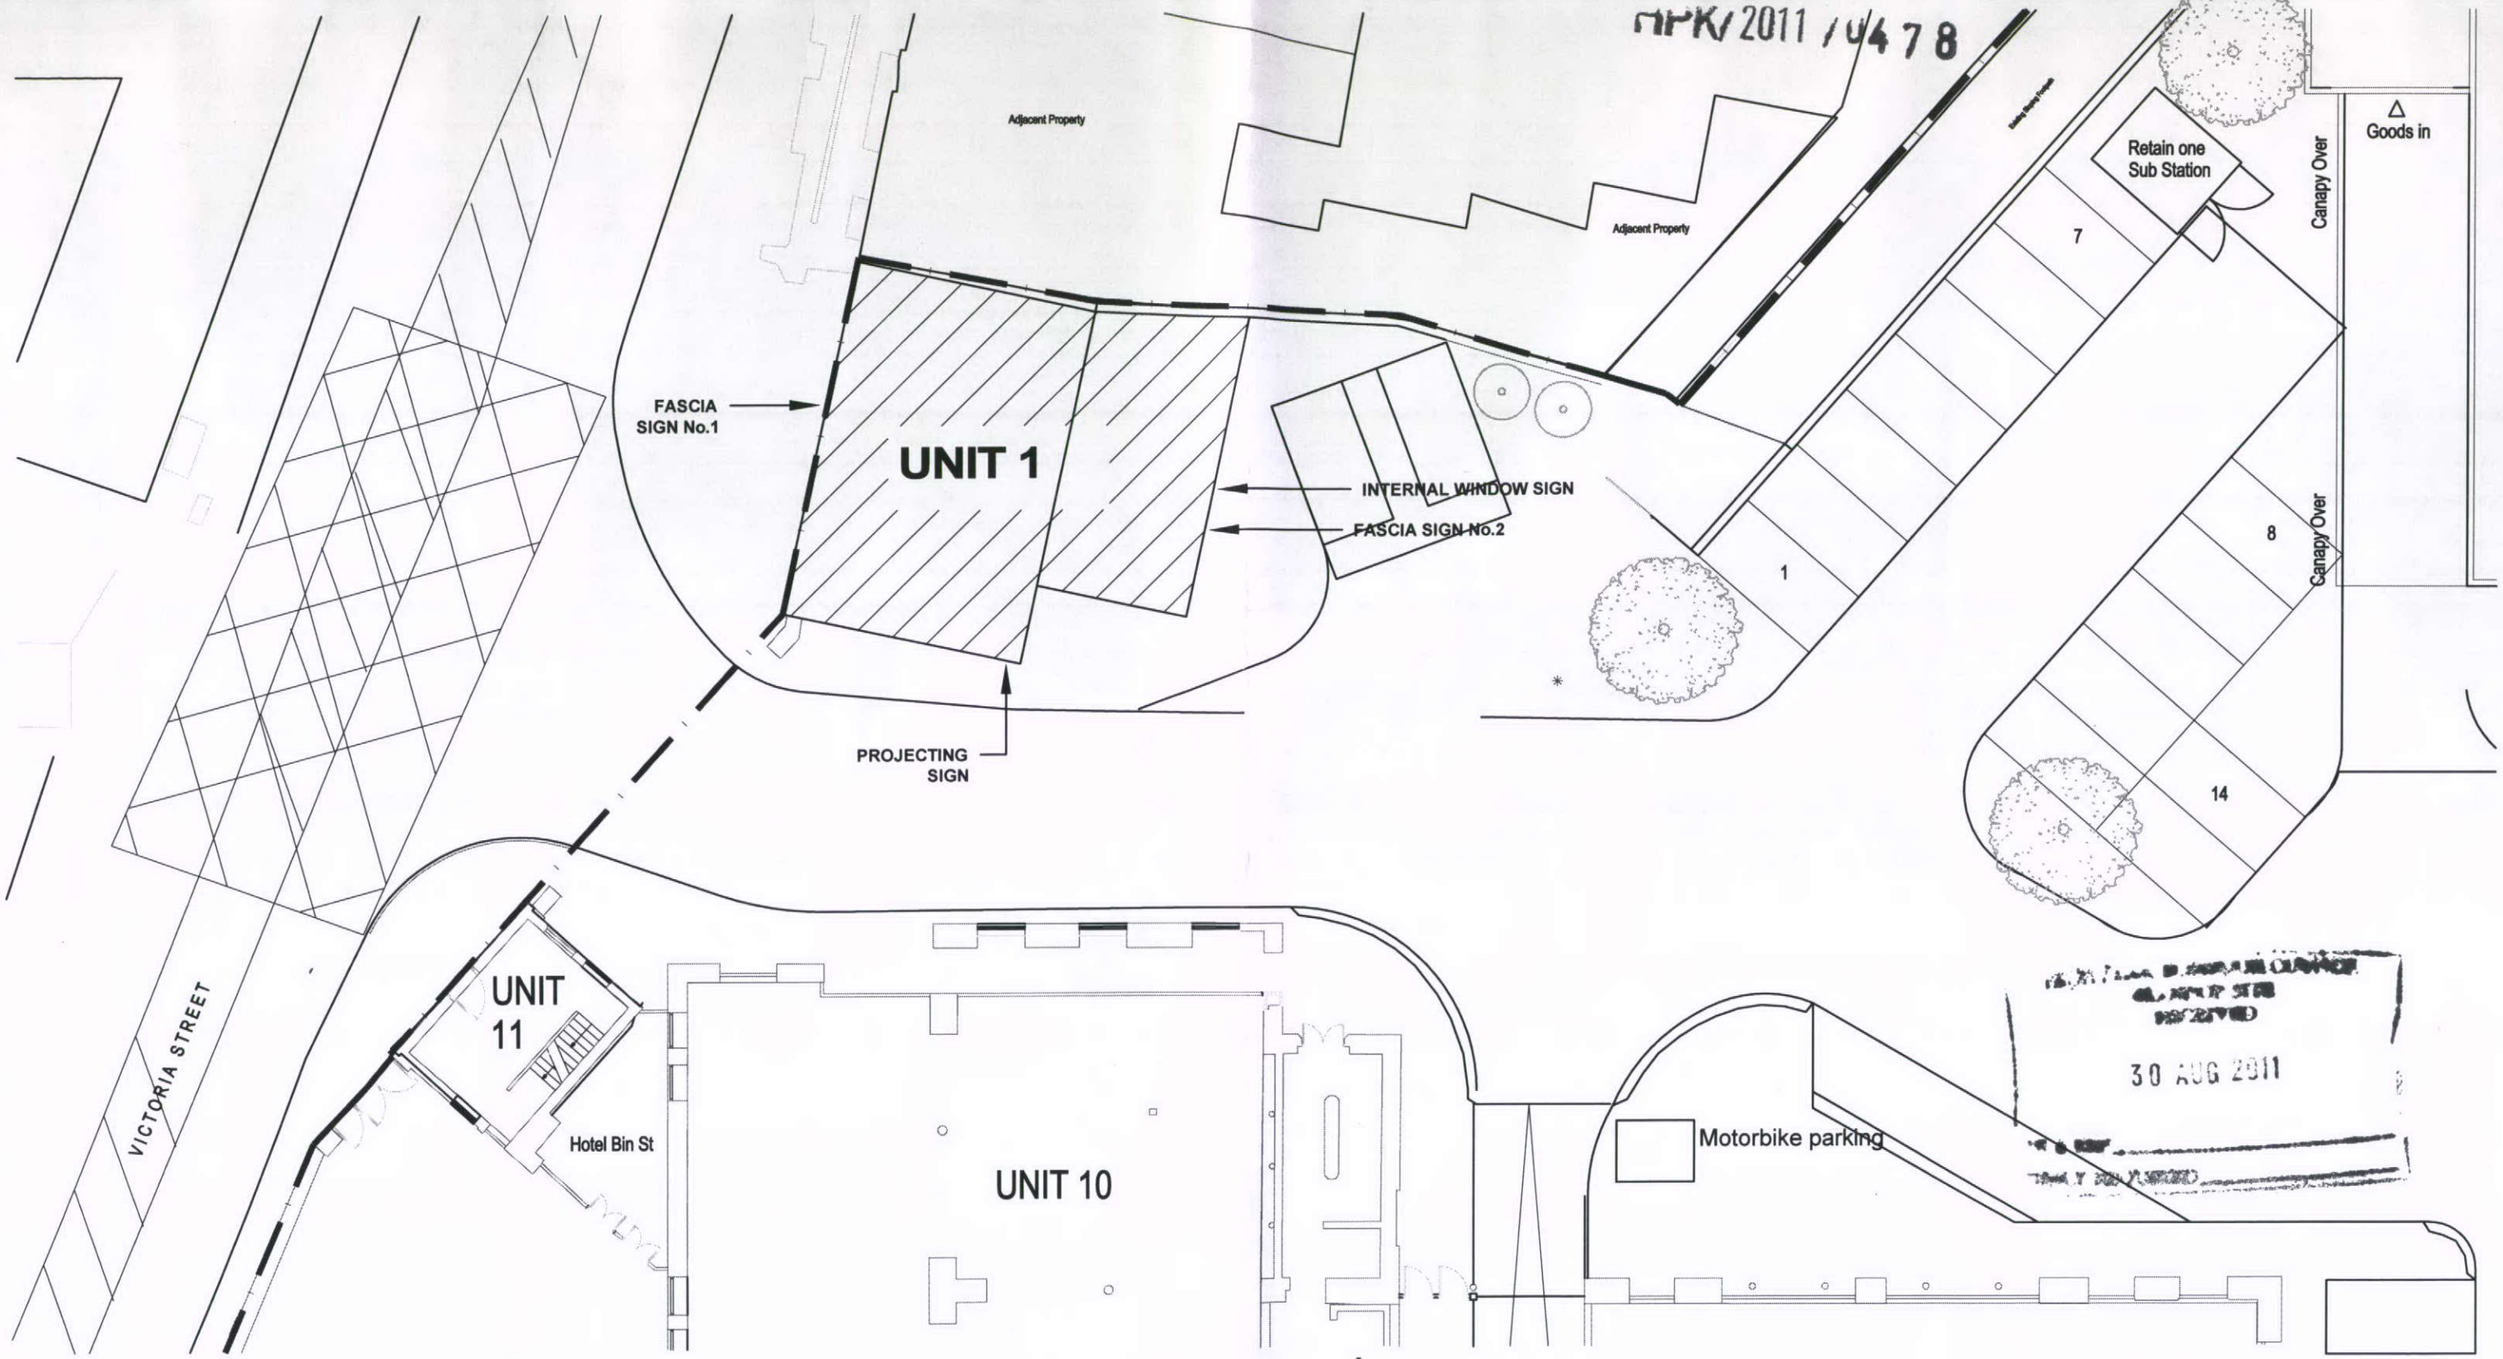

RECEIVED
30 AUG 2011

HATTRELL DS One Architects LLP
CHARTERED ARCHITECTS

COVENTRY
1 COPTHALL HOUSE STATION SQUARE
TELEPHONE 024 7622 6446
e-mail: design@hattrelldsone.co.uk www.hattrelldsone.co.uk
ARTHUR HOUSE CHORLTON STREET
TELEPHONE 0161 236 3621

MANCHESTER
COVENTRY CV1 2FQ
FACSIMILE 024 7652 0460
MANCHESTER M1 3EJ
FACSIMILE 0161 228 7801

CLIENT
DOMINO'S PIZZA GROUP LTD

PROJECT
Unit 1, Howard Town Mill
Victoria Street, Glossop. SK13 8AQ

TITLE
BLOCK PLAN

DRAWING No
4650-BP08

REVISION

SCALE @ A3
1:200

DATE
25.8.11

DRAWN BY
VJames

NOTES:
CONTRACTORS MUST VERIFY ALL DIMENSIONS ON SITE BEFORE COMMENCEMENT OF ANY WORK OR PREPARING MANUFACTURING DRAWINGS

ANY DISCREPANCIES ON THIS DRAWING ARE TO BE NOTIFIED TO THE ARCHITECT IMMEDIATELY

HATTRELL DS One Architects LLP COPYRIGHT

0 5 10 15 20 25m
scale

N

© Crown Copyright 2009. All rights reserved. Licence number 100020449