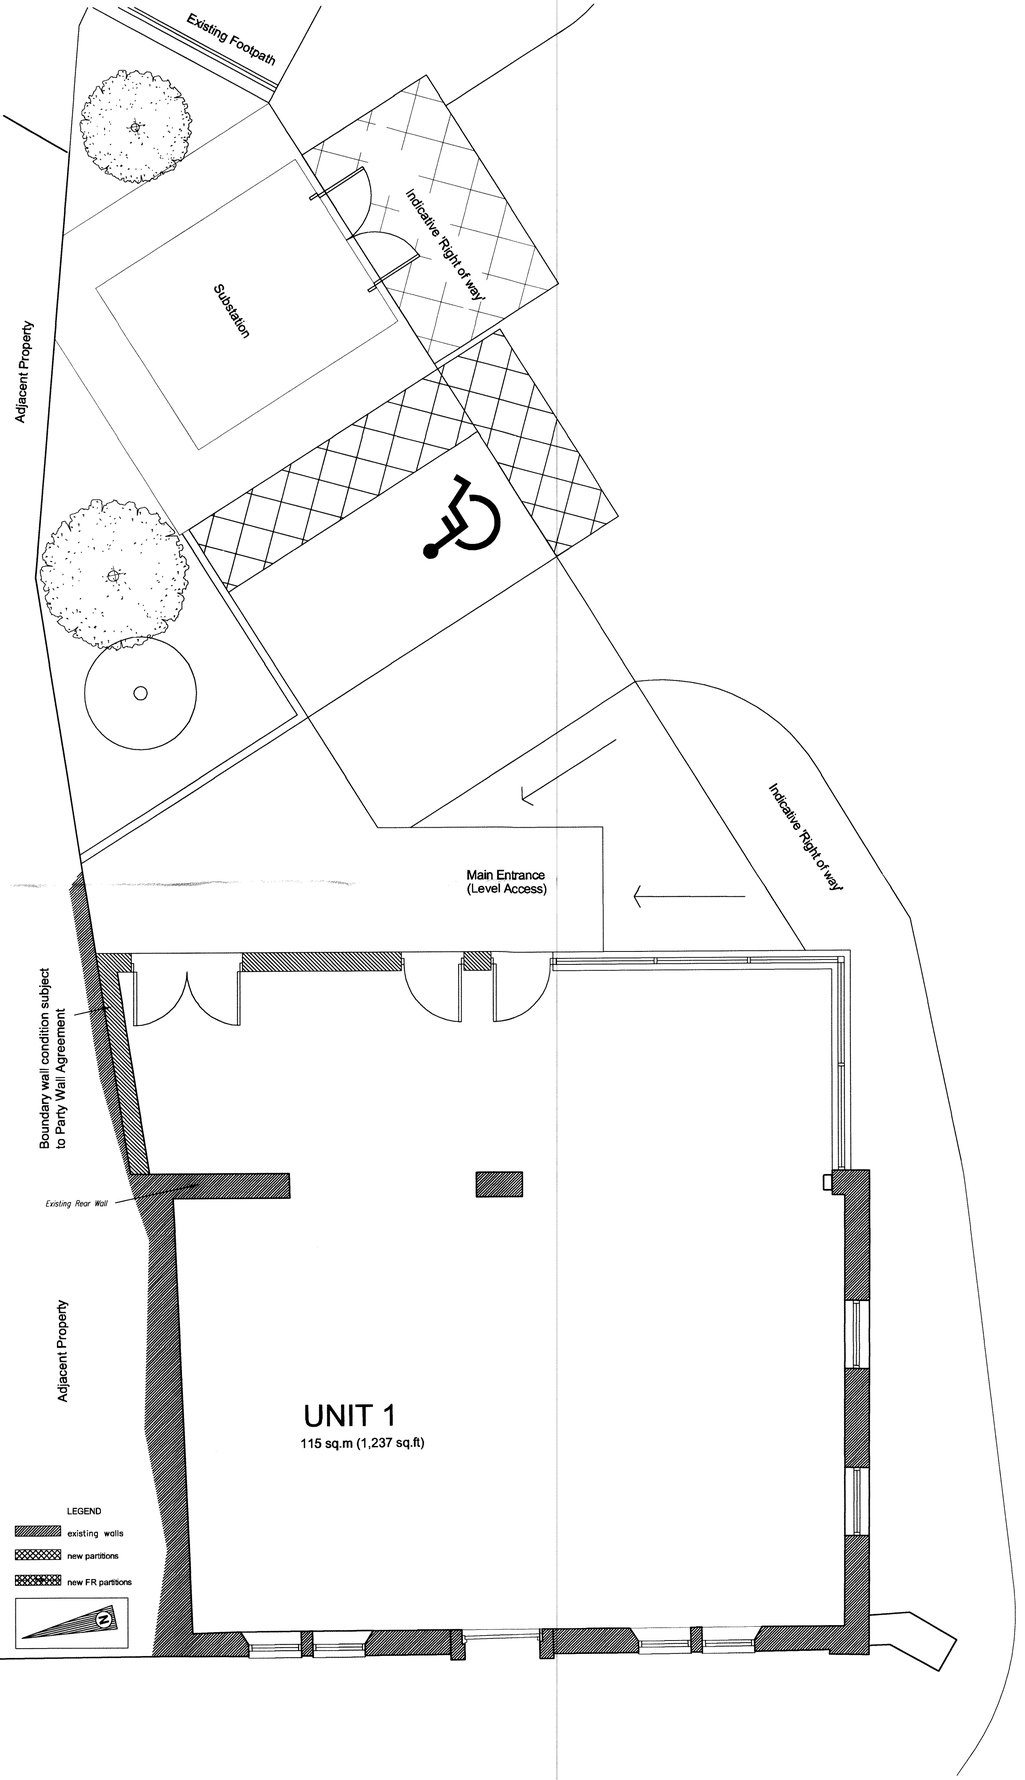

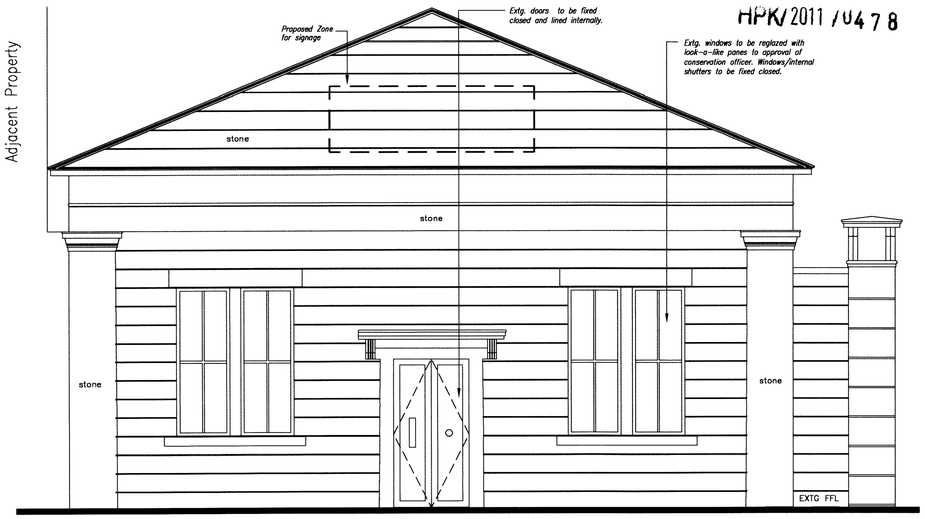

HPK/2011/0478

FRONT (west) ELEVATION TO VICTORIA STREET

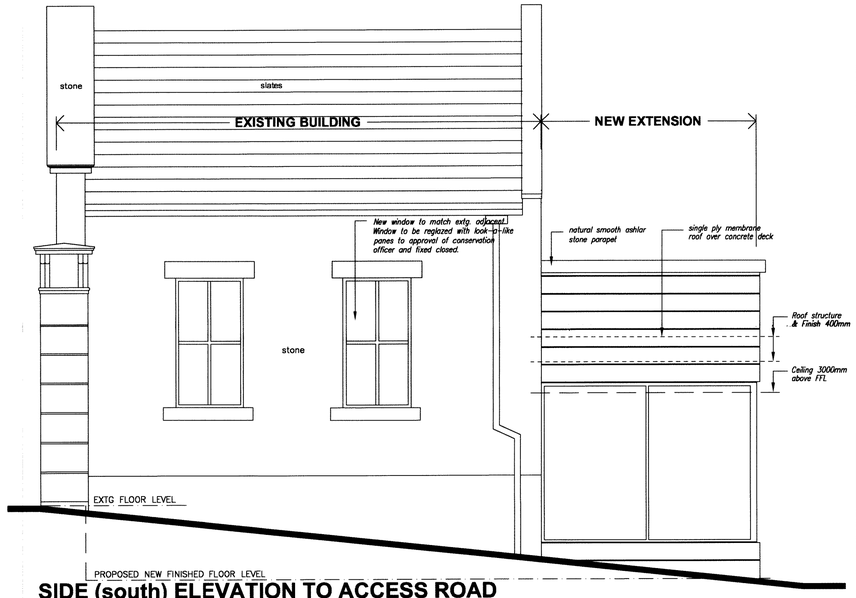

SIDE (south) ELEVATION TO ACCESS ROAD

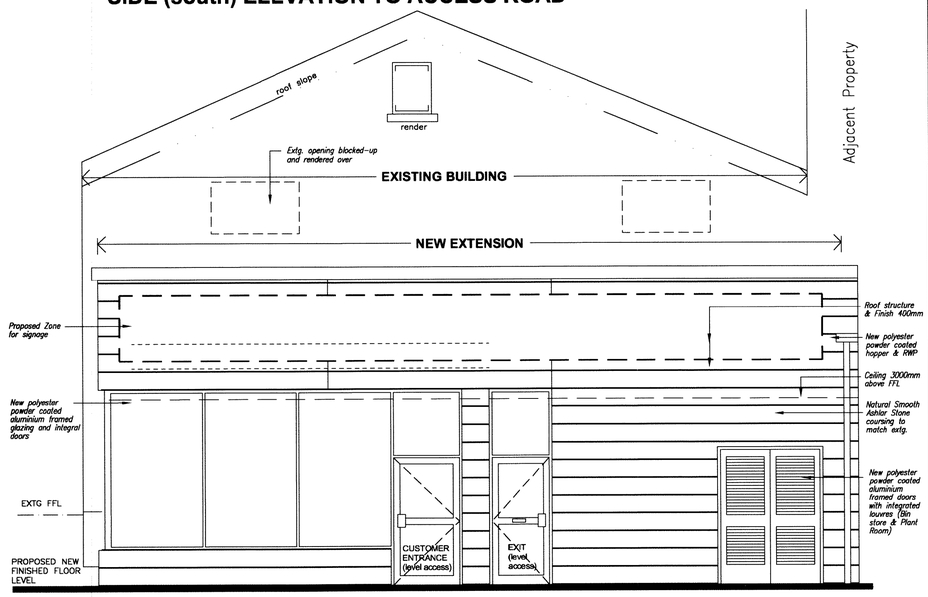

REAR (east) ELEVATION TO CAR PARK

GROSS INTERNAL FLOOR AREA
115m² [1237 ft²]

SIGN-OFF TABLE	NAME	DATE
COMPUTERS		
FRANCHISEE		
OPERATIONS		
PROPERTY		
TRAINING		
DISTRIBUTION		

PLAN AND ELEVATIONS REPRODUCED FROM POZZON'S DRAWINGS NOS. P2952 & P2952-107D and 108A PROVIDED TO HATTRELL DS One Architects LLP BY THE LANDLORD OR DEVELOPER, OR THEIR ARCHITECT, ON THE UNDERSTANDING THAT THEY ARE TO BE USED FOR THIS PURPOSE. ADDITIONAL INFORMATION ESTIMATED FROM PHOTOGRAPHS OF EXISTING BUILDING PROVIDED BY DOMINO'S. HATTRELL DS One Architects LLP ACCEPT NO RESPONSIBILITY FOR ANY ERRORS, INACCURACIES OR OMISSIONS IN THE INFORMATION SHOWN ON THE ORIGINAL DRAWINGS OR FOR ANY PROBLEMS THAT MAY ARISE FROM THE SUBSEQUENT USE OF SUCH INFORMATION. FUTURE REVISION OF THE LANDLORD'S OR DEVELOPER'S ARCHITECT'S DRAWINGS MAY AFFECT THE INFORMATION SHOWN ON THIS DRAWING. *AS-BUILT* UNIT MUST BE CHECKED AGAINST THE DRAWINGS PRIOR TO ORDERING MATERIALS, OR COMMENCING FABRICATION OR CONSTRUCTION.

0 1 5m
scale

REV	AMENDMENT	DATE
A	Redrawn to Landlords revised layout received 6.1.11 and rear elevation corrected to suit plan	6.1.11

NOTES:
CONTRACTORS MUST VERIFY ALL DIMENSIONS ON SITE BEFORE COMMENCEMENT OF ANY WORK OR PREPARING MANUFACTURING DRAWINGS

ANY DISCREPANCIES ON THIS DRAWING ARE TO BE NOTIFIED TO THE ARCHITECT IMMEDIATELY

HATTRELL DS One Architects LLP COPYRIGHT

HATTRELL DS One Architects LLP
CHARTERED ARCHITECTS
COVENTRY
1 COPTHALL HOUSE STATION SQUARE
COVENTRY CV1 2FQ
TELEPHONE 024 7622 6446
FACSIMILE 024 7652 0460
e-mail design@hattrelldsone.co.uk
www.hattrellsone.co.uk
MANCHESTER
ARTHUR HOUSE CHORLTON STREET
MANCHESTER M1 3EJ
TELEPHONE 0161 236 3521
FACSIMILE 0161 228 7801

CLIENT
DOMINO'S PIZZA GROUP LTD

PROJECT
Unit 1, Howard Town Mill
Victoria Street, Glossop. SK13 8AQ

TITLE
EXISTING LAYOUT

SCALE @ A1	DRAWN BY	DATE
1:50	VJames	28.9.10

DRAWING No	REVISION
4650-E01	A