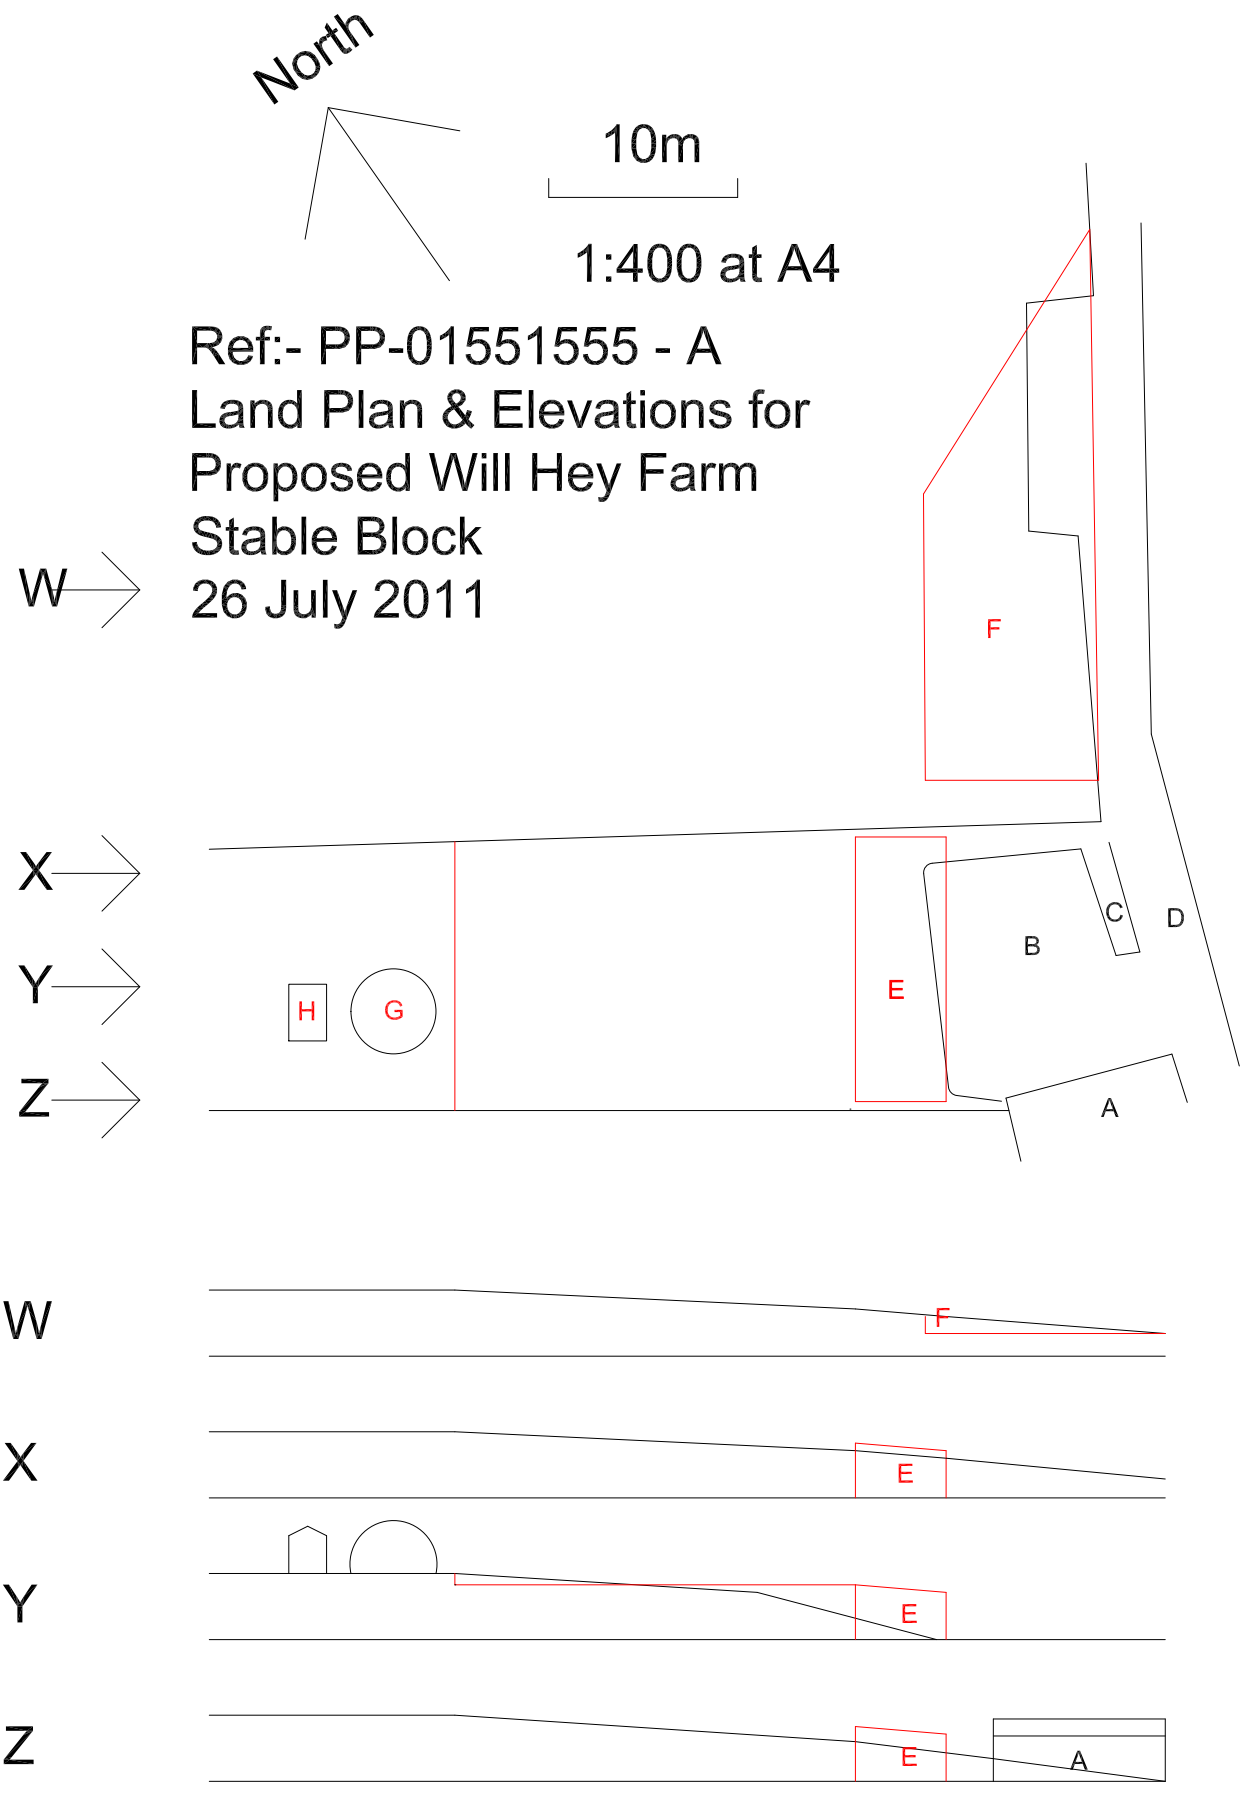
North
10m
1:400 at A4
Ref:- PP-01551555 - A
Land Plan & Elevations for
Proposed Will Hey Farm
Stable Block
26 July 2011
W
X
Y
Z
F
E
H
G
B
C
D
A
W
X
Y
Z
F
E
E
E
A