

HPK/2011/0483

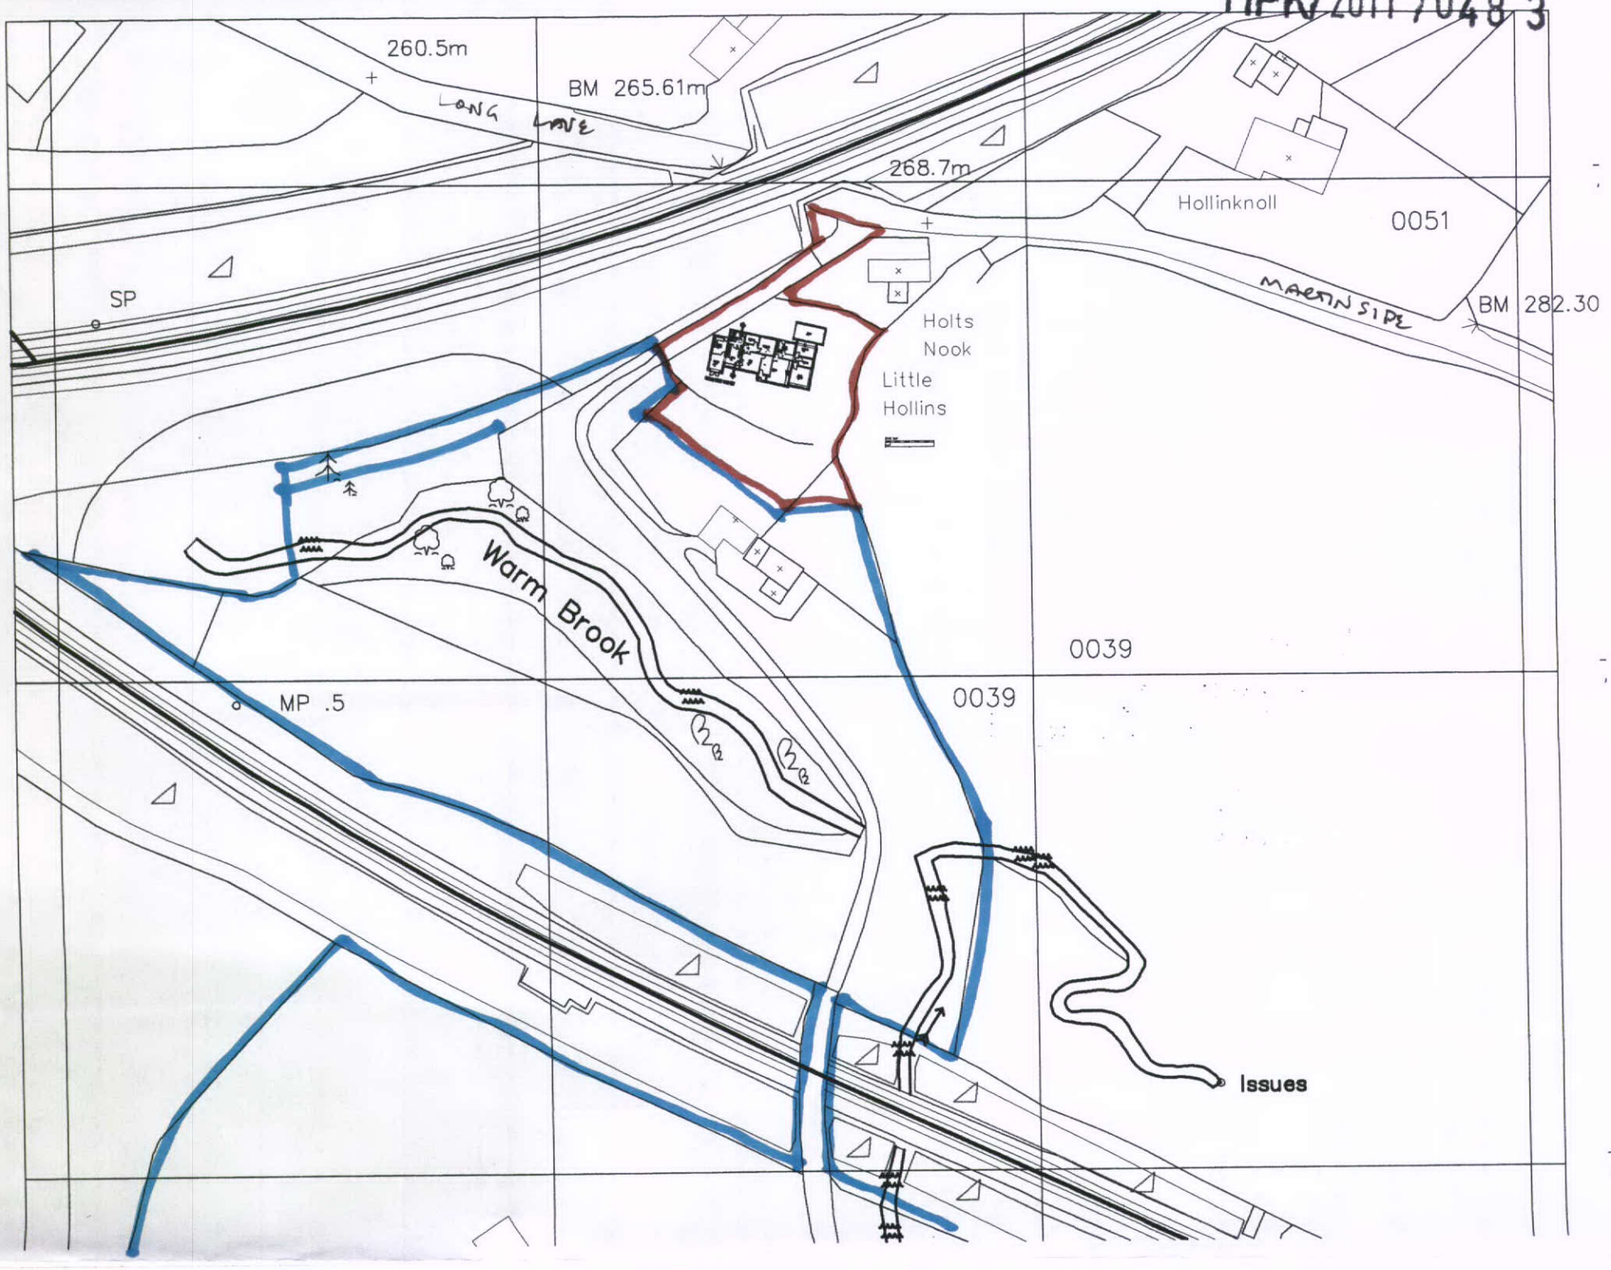

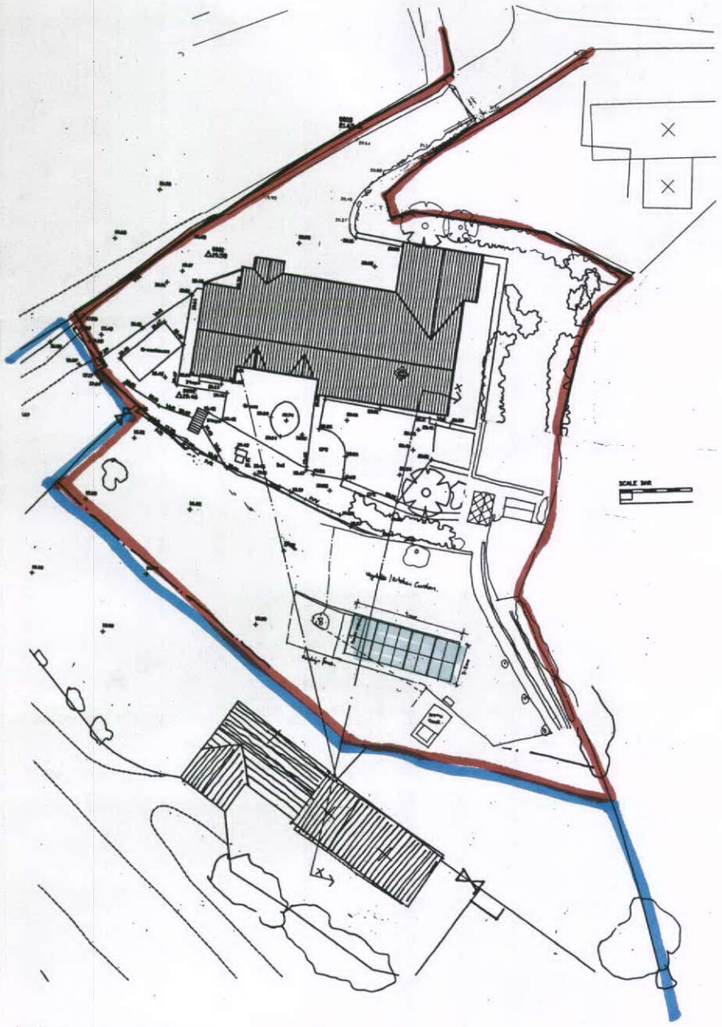

3 AUG 2011

Location and site plan	
1:1,250 and 500 at A3	August 2011
Photovoltaic Panels Little Hollins, Chapel-en-le-Frith, SK23 9UF	**PM3246/ 01**
ESE Project Management	Little Hollins, Chapel-en-le-Frith High Peak SK23 9UF