
HPK/2011/0483

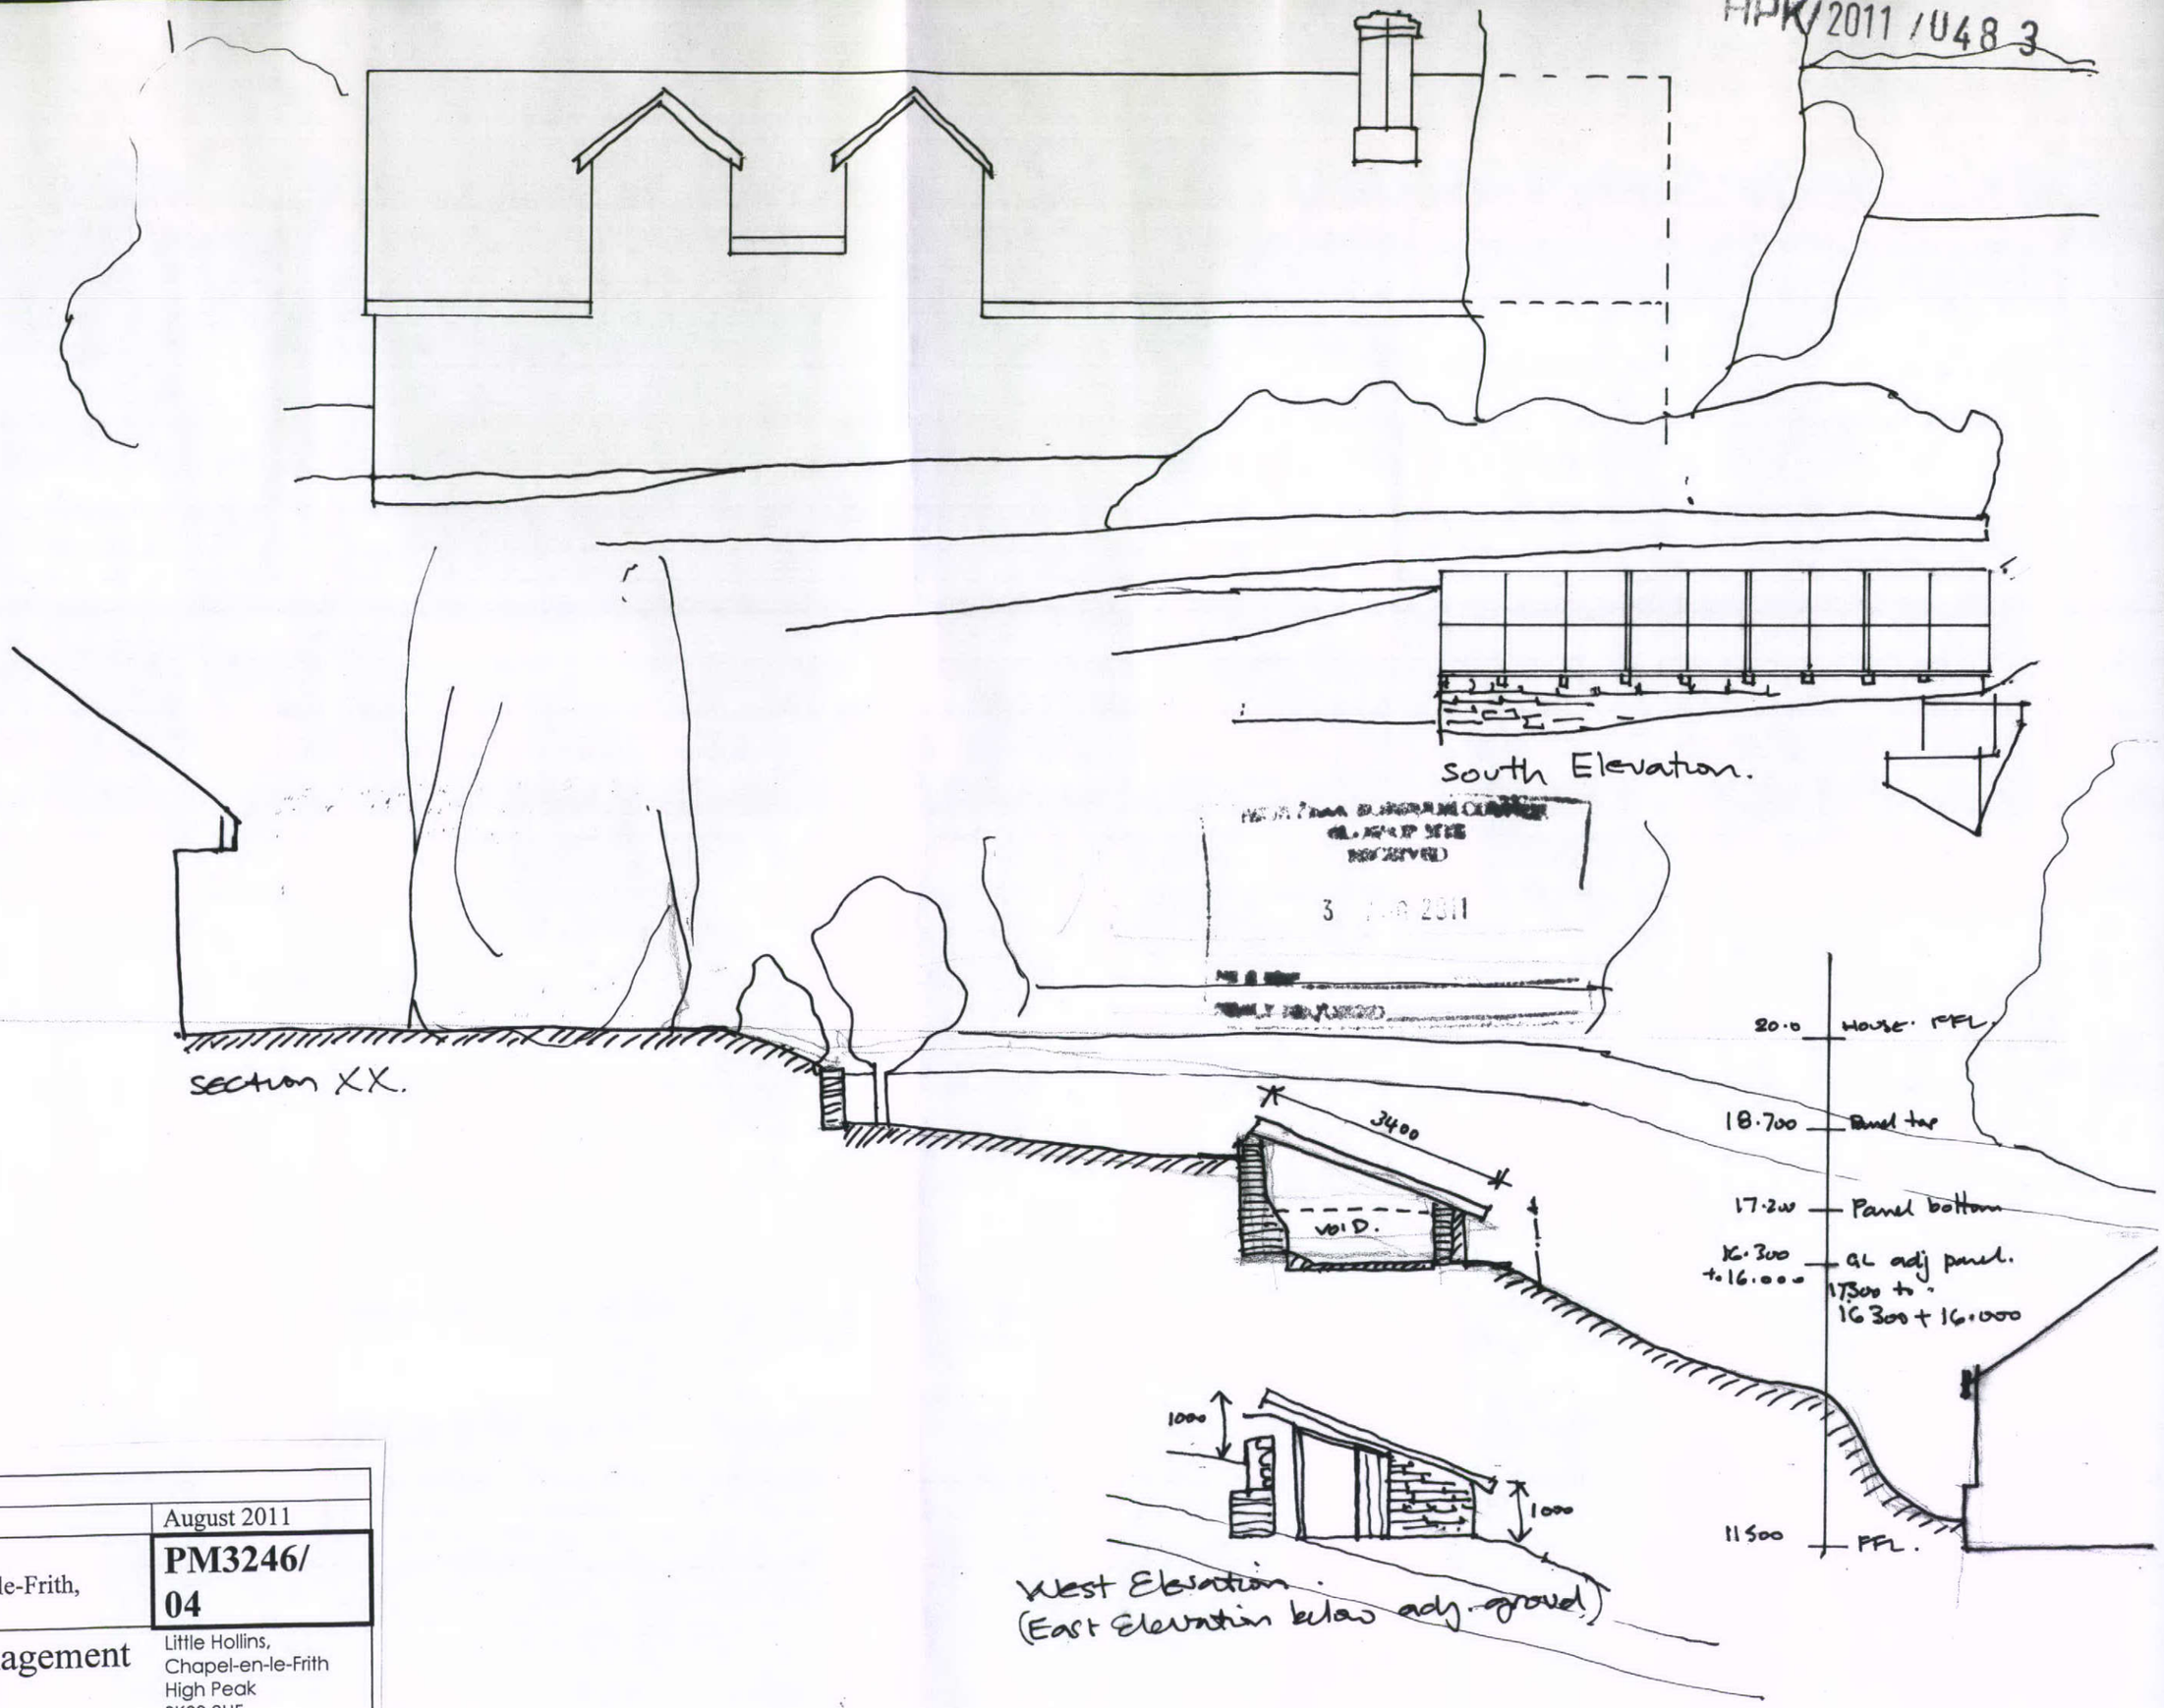

Section and Elevations	
1:100 at A3	August 2011
Photovoltaic Panels Little Hollins, Chapel-en-le-Frith, SK23 9UF	**PM3246/ 04**
ESE Project Management	Little Hollins, Chapel-en-le-Frith High Peak SK23 9UF