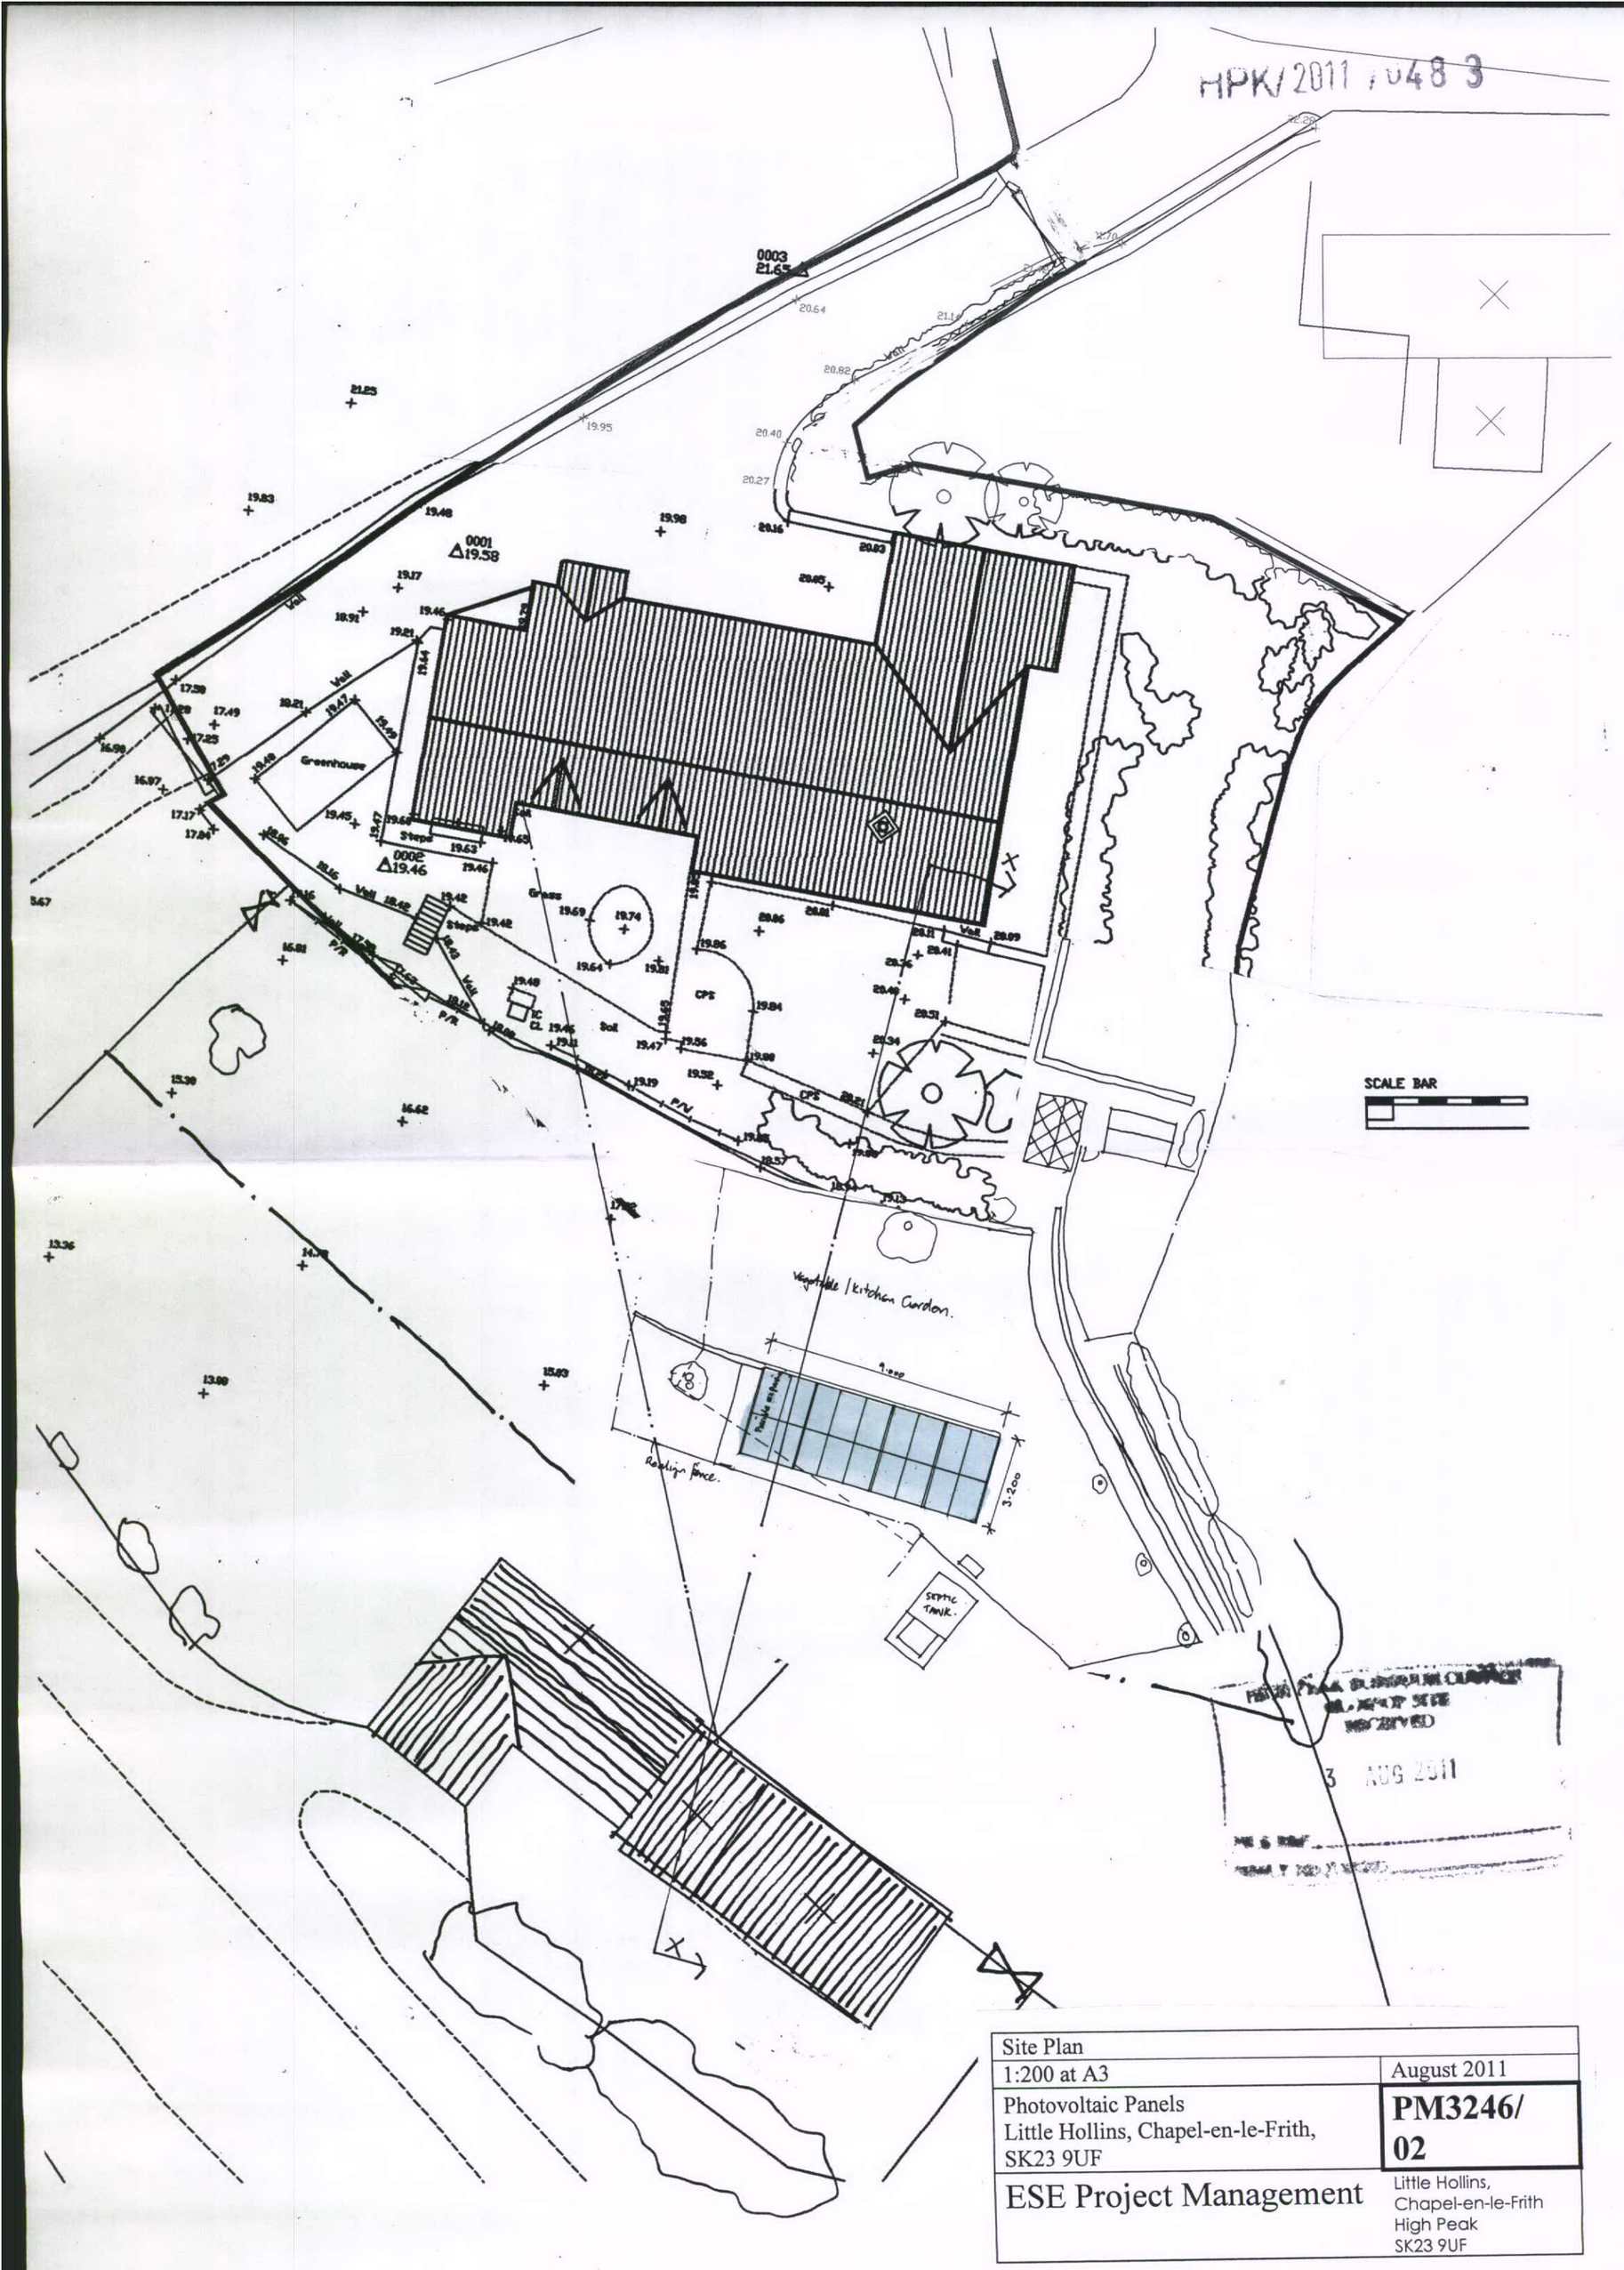

Site Plan	
1:200 at A3	August 2011
Photovoltaic Panels Little Hollins, Chapel-en-le-Frith, SK23 9UF	**PM3246/ 02**
ESE Project Management	Little Hollins, Chapel-en-le-Frith High Peak SK23 9UF