HPK/2011/0411

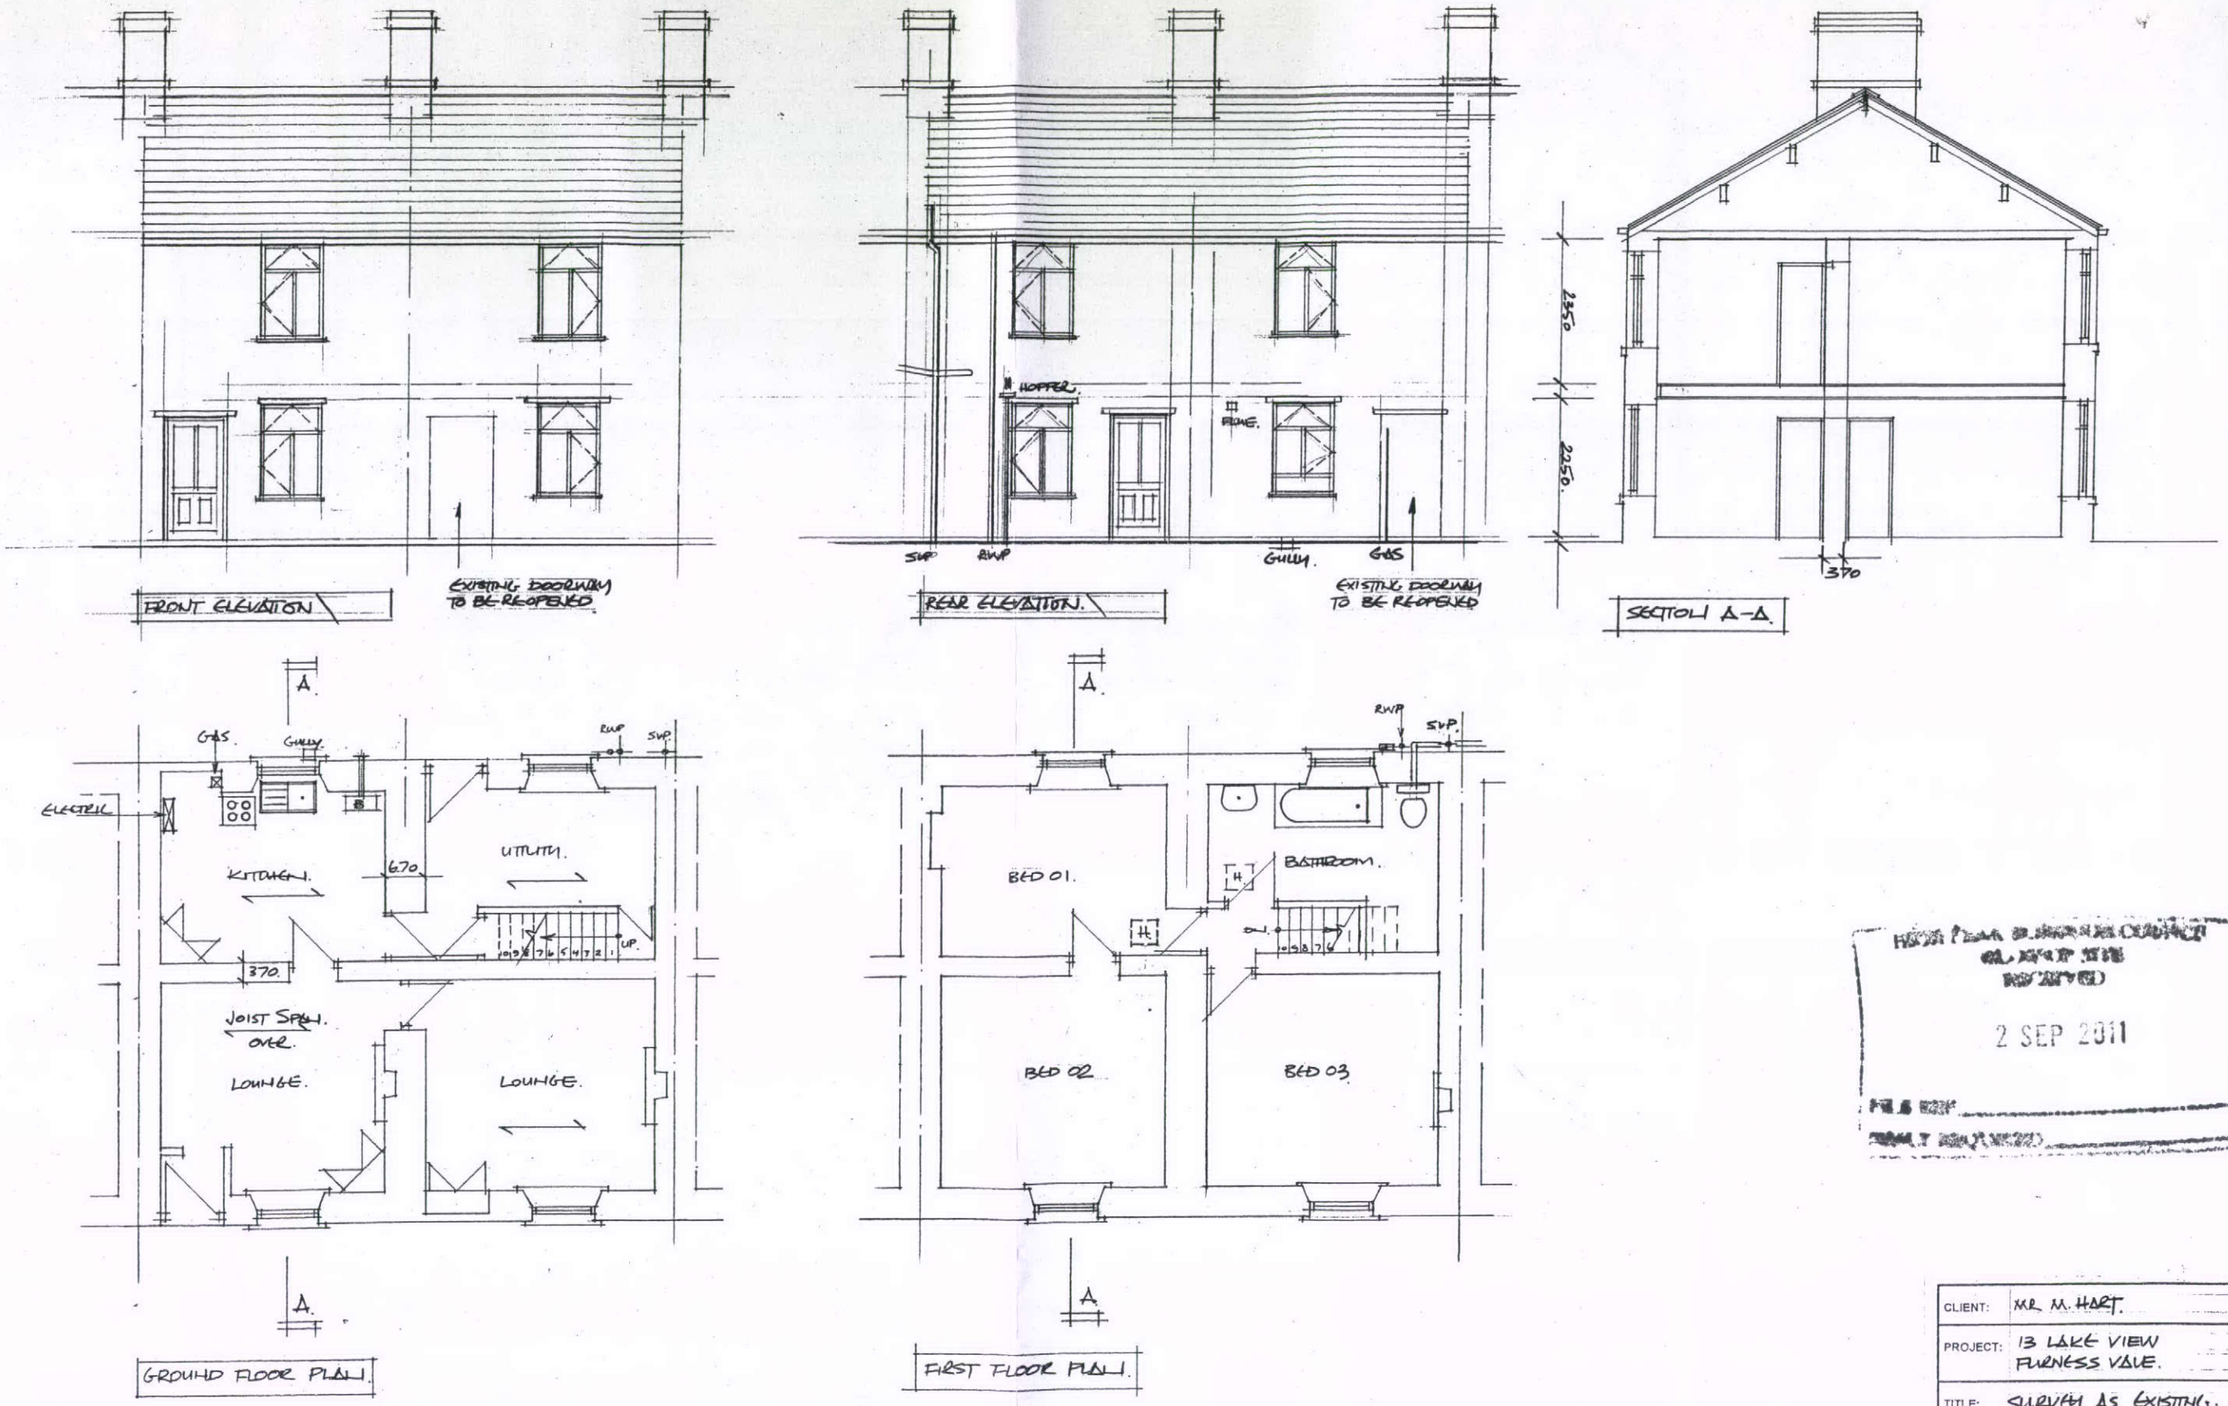

HIGH PEAK BOROUGH COUNCIL
RECEIVED
2 SEP 2011

CLIENT:	MR M. HART.
PROJECT:	13 LAKE VIEW FURNESS VALE.
TITLE:	SURVEY AS EXISTING.

A P DESIGN
ARCHITECTS AND PLANNING CONSULTANTS
4 KINDER VIEW, NEW MILLS, HIGH PEAK SK22 4DB
TEL 01663 747777

SCALE	DRAWING NO	REV
1:100	01.	A