HPK/2011/0411

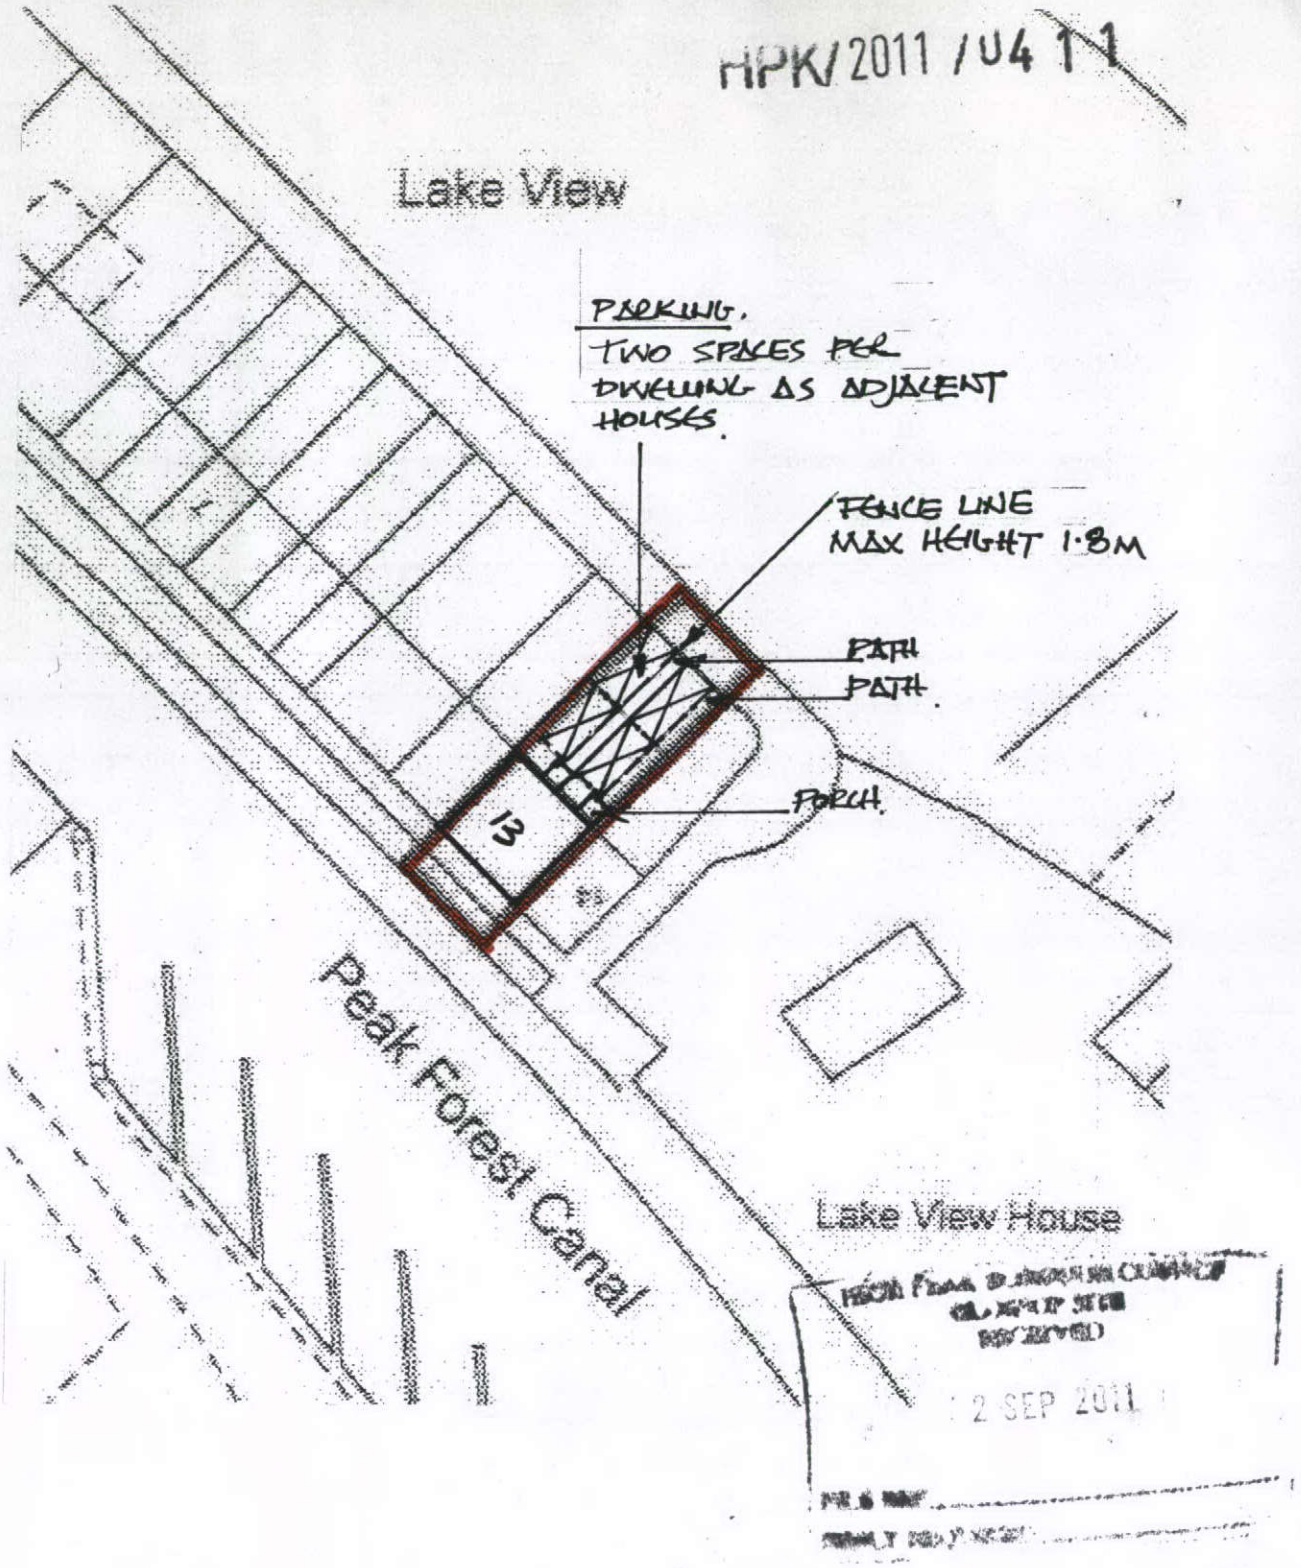

2 SEP 2011

H.

CLIENT:	MR M. HART
PROJECT:	13 LAKE VIEW FURNESS VALE
TITLE:	SITE PLAN.

A P DESIGN
ARCHITECTS AND PLANNING CONSULTANTS
4 KINDER VIEW, NEW MILLS, HIGH PEAK SK22 4DB
TEL 01663 747777

SCALE	DRAWING NO	REV
1:500.	04	A