

NMA/2011/0035

South Elevation

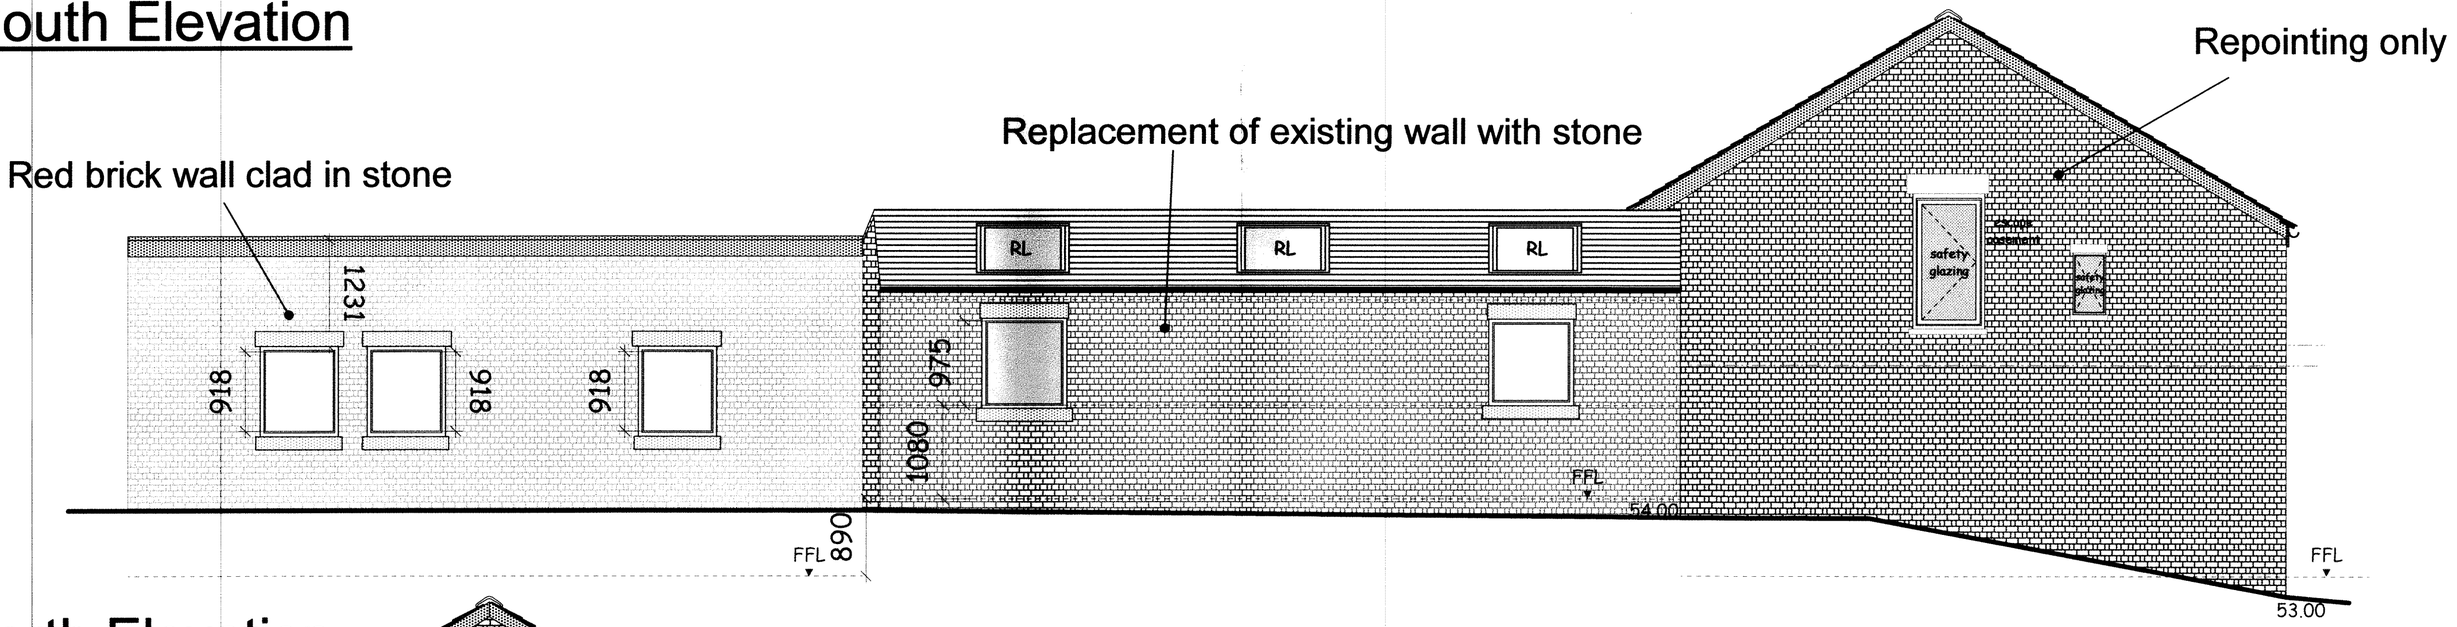

North Elevation

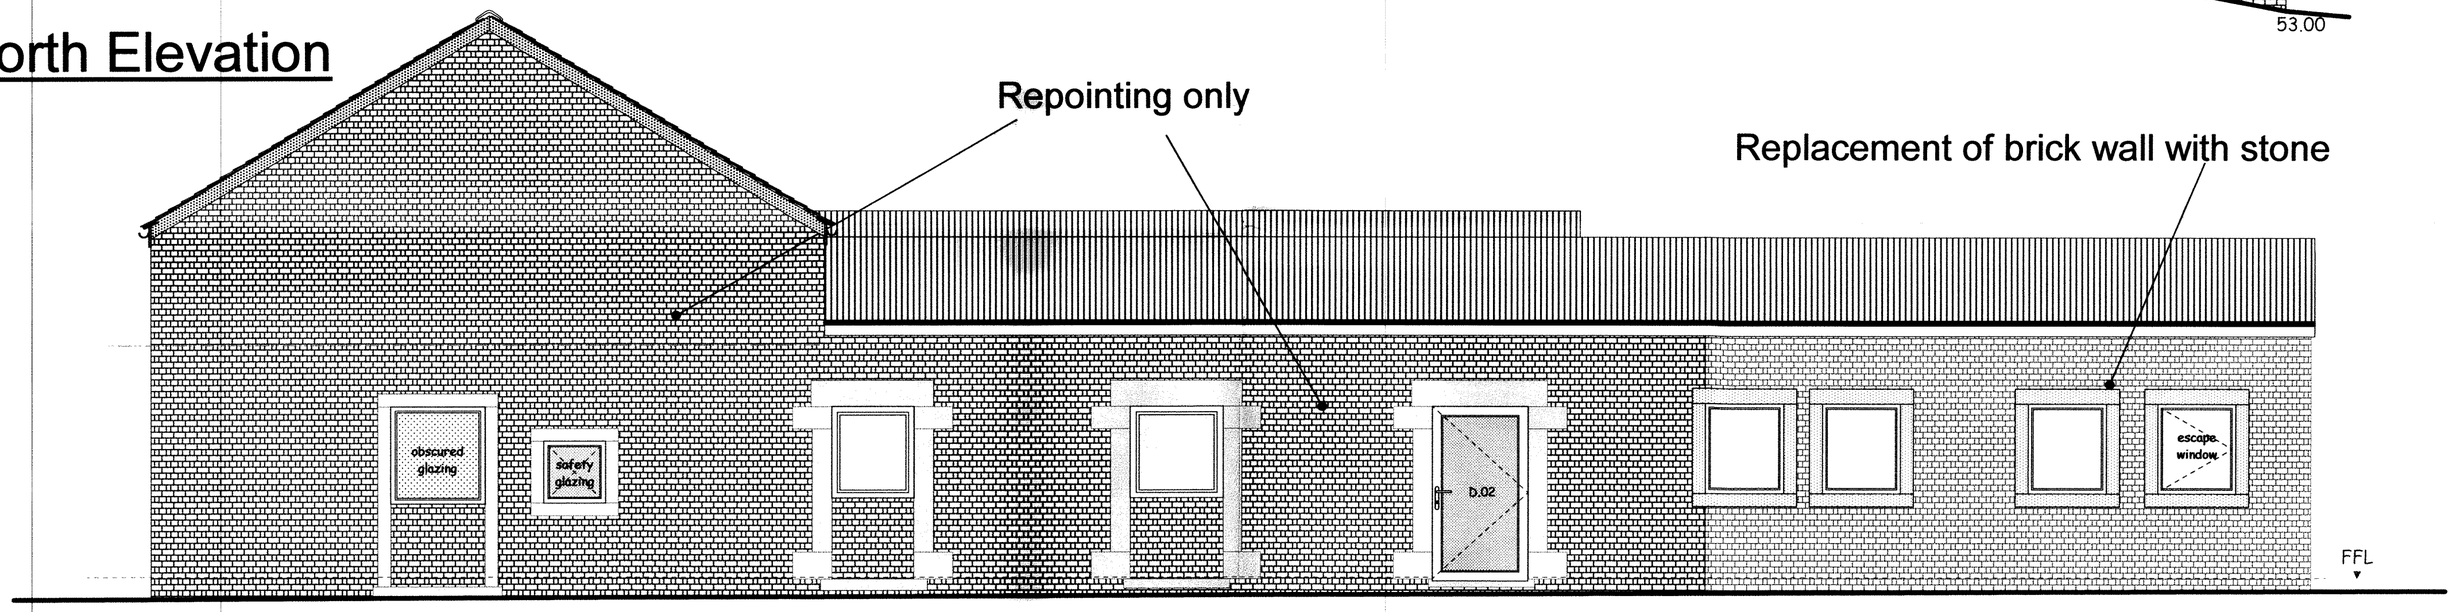

-1000 -500 0 1000 2000 3000

Scale 1:50 **A2**

NOTES:

Randfield Associates take no responsibility for any dimensions obtained by scaling from this drawing. If no dimension is shown the recipient must ascertain the dimension specifically from the Architect or by site measurement. Supplying this drawing in digital form is solely for convenience and no reliance may be placed on digital data. All data must be checked against hard copy. Dimensions must be checked on site. Any discrepancies must be reported to the Architect immediately. This drawing is copyright of Randfield Associates.

REV:	BY:	DESCRIPTION:	DATE:
C	LD	Amendments for building control	25.07.11
B	LD	Amendments to windows + ffl showed	17.06.11
A	LD	Amendments to elevations- dimensions added	15.06.11

NORTH

RANDFIELD *associates*
Saunders - King - Moran
CHARTERED ARCHITECTS
Forge Bank Studio
1a Longhurst Lane Marple Bridge Stockport SK6 5AE
Tel: 0161 427 8485 Fax: 0161 427 5770
e-mail: info@randfieldassociates.co.uk
web: www.randfieldassociates.co.uk
Planning & Design Consultants : Interior Design : Building Inspections & Surveys : Historic & Listed Building Specialists

Client:	Mr & Mrs G Hardy		
Job:	Meadow Farm, Hayfield		
Drawing:	BARN ELEVATIONS (north & south)		
Scale: 1:50	Date: May 2011	Drawn: LD	
Job No: 2932	Dwg No: 12	Rev: C	