

Proposed Front Elevation



Proposed Side Elevation

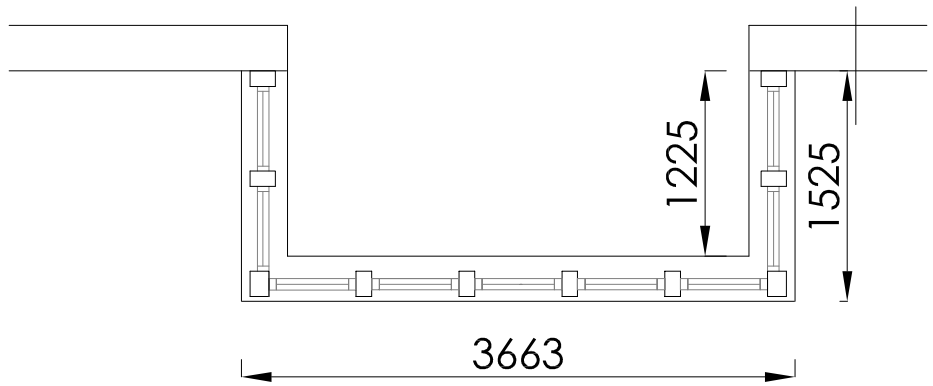

Proposed Plan



Existing Front Elevation

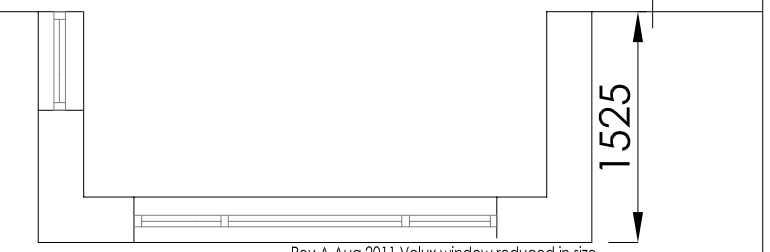

Existing Plan

Rev A Aug 2011 Velux window reduced in size.

REVISIONS

DRAWN FH	SCALE 1:100	AREA SQ.M. SQ.FT.
DATE Jan 11		

PROJECT 25 Temple Road, Buxton

CLIENT Mr and Mrs D. Edwards

TITLE Proposed Plans and Elevations

HDD
Heathcote Design And Development
20 Macclesfield Road, Buxton, SK17 9AH
T: 01298 23199 M: 0787 5551825
E: hdd@talktalk.net

DRAWING NUMBER	REV
03.01	A