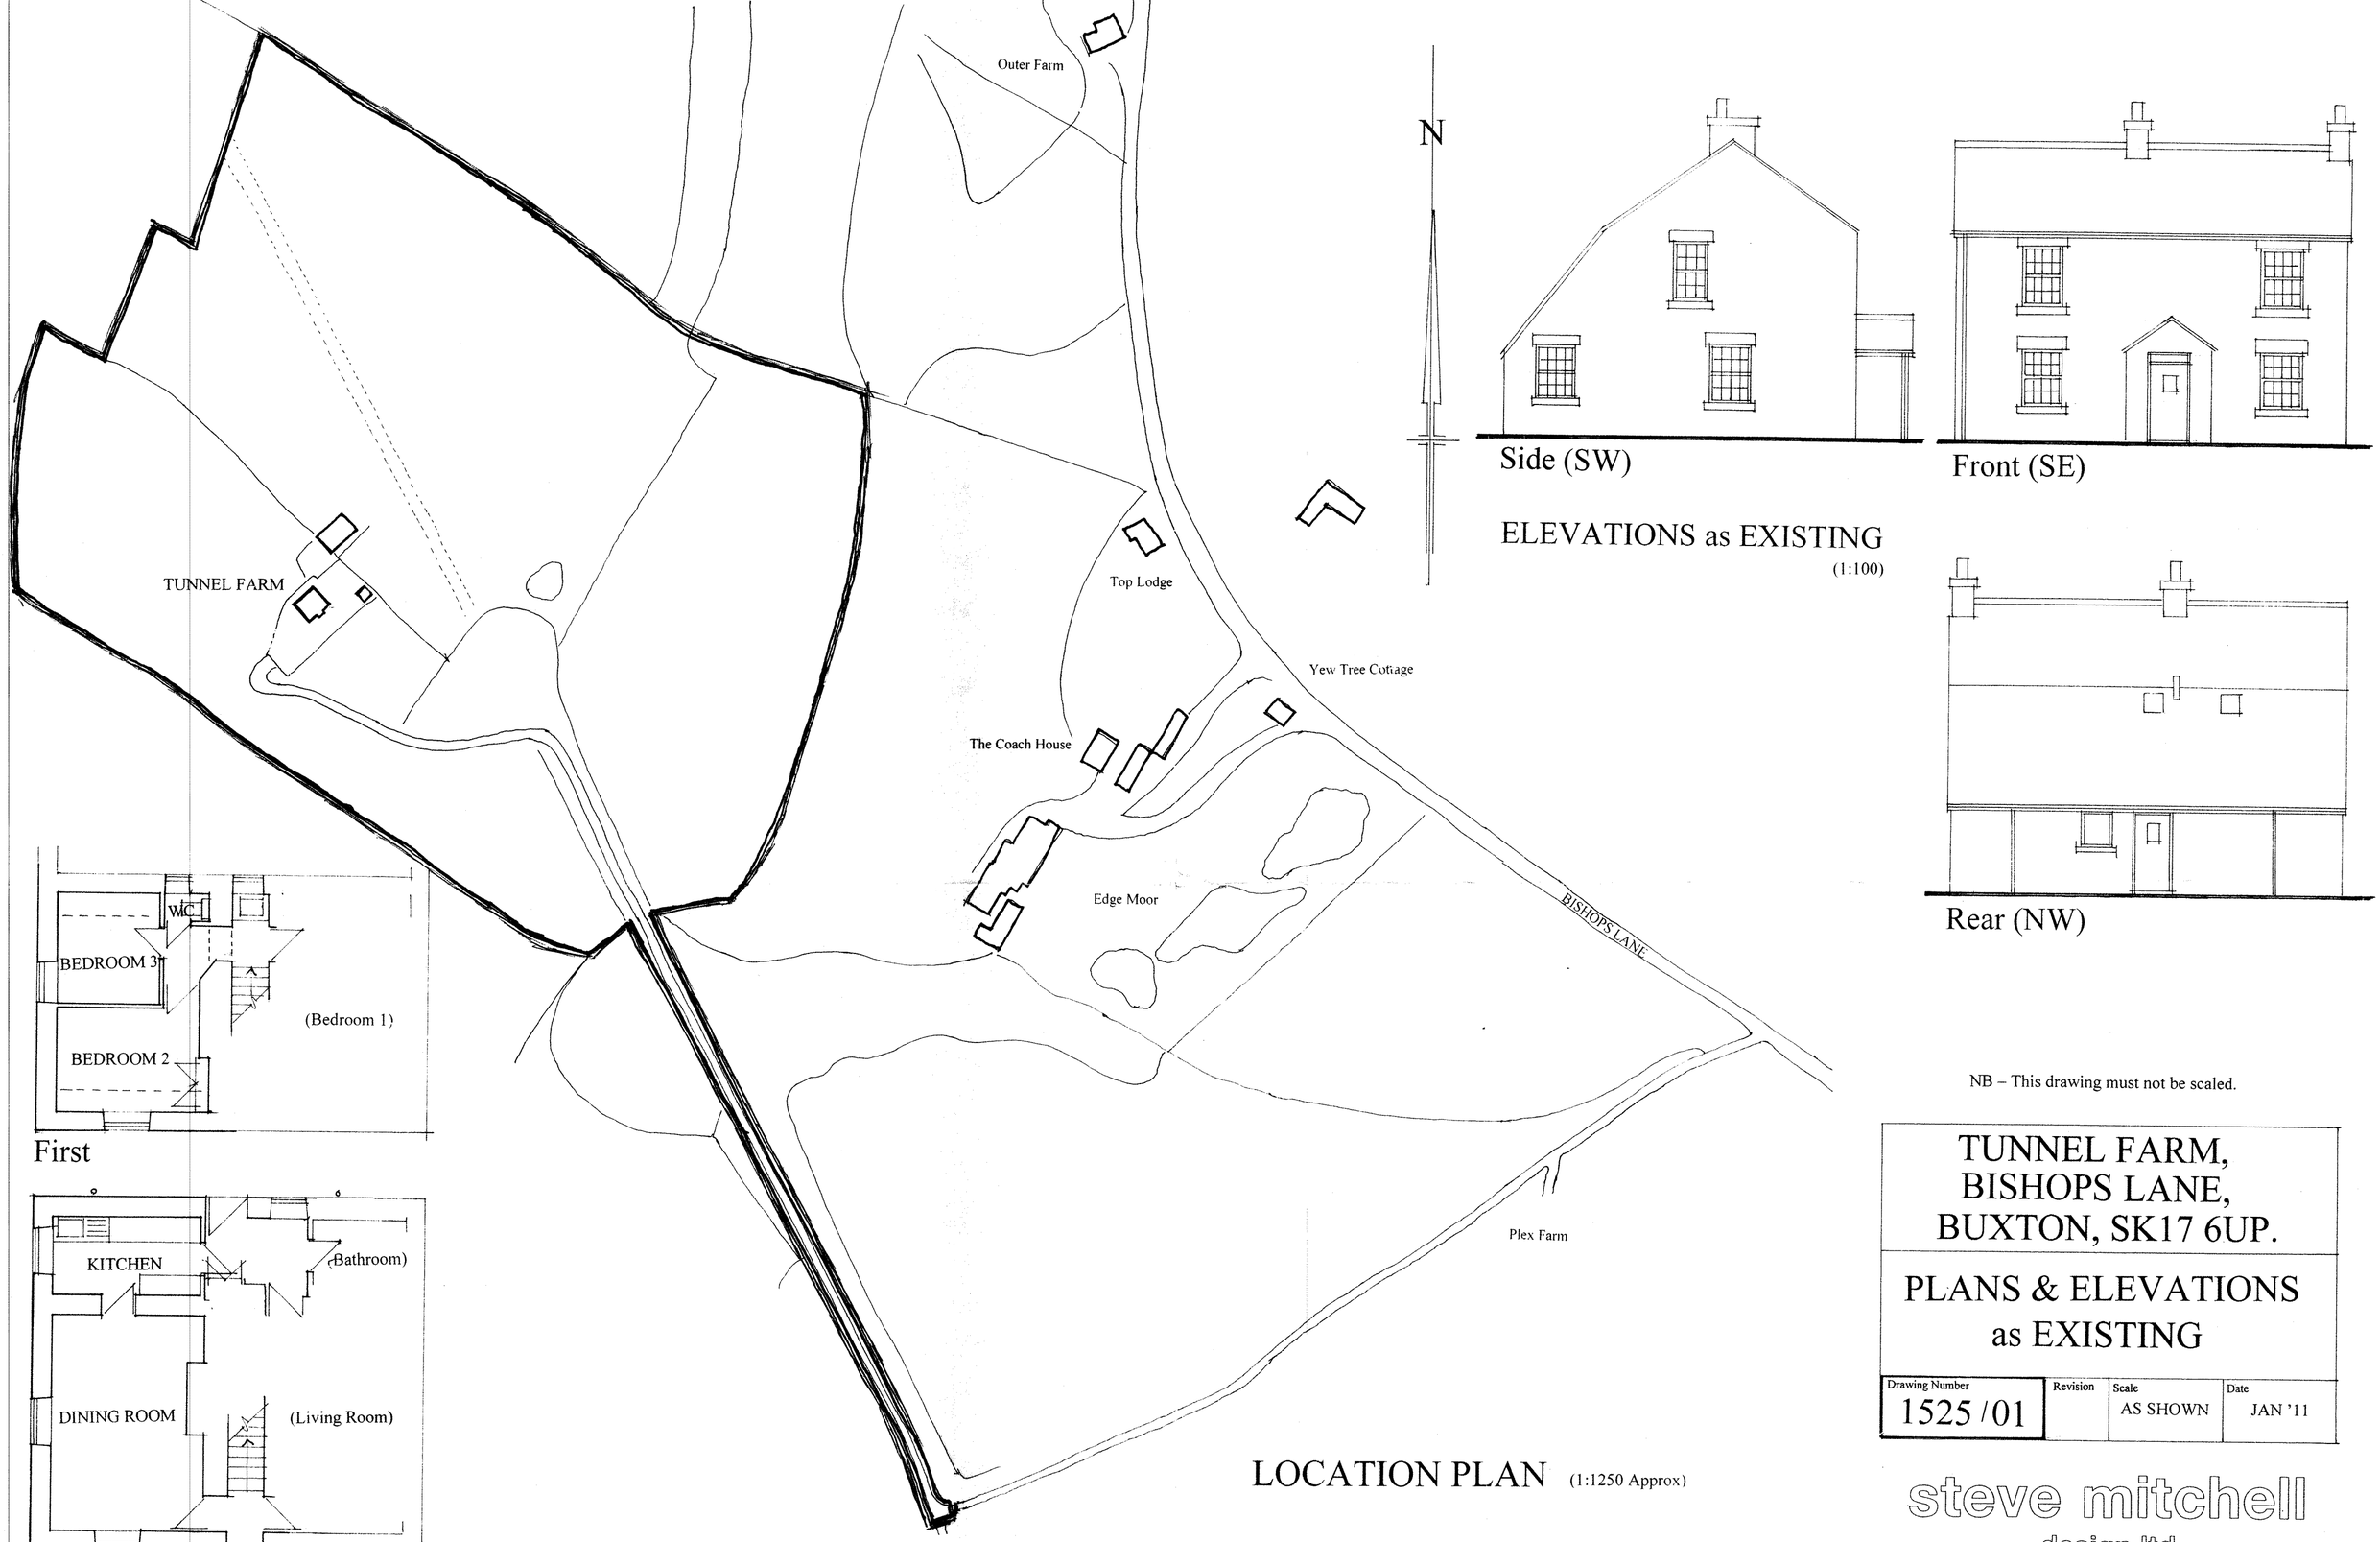


LOCATION PLAN (1:1250 Approx)

Side (SW)

Front (SE)

ELEVATIONS as EXISTING
(1:100)

Rear (NW)

First

Ground

FLOOR PLANS as EXISTING (1:100)

NB – This drawing must not be scaled.

TUNNEL FARM,
BISHOPS LANE,
BUXTON, SK17 6UP.

PLANS & ELEVATIONS
as EXISTING

Drawing Number	Revision	Scale	Date
1525 /01		AS SHOWN	JAN '11

steve mitchell
design ltd
Tel/Fax: 0151 924 7119
Mobile: 07910 843 391
Email: mitchloft@blueyonder.co.uk
© COPYRIGHT