
Do not scale this drawing

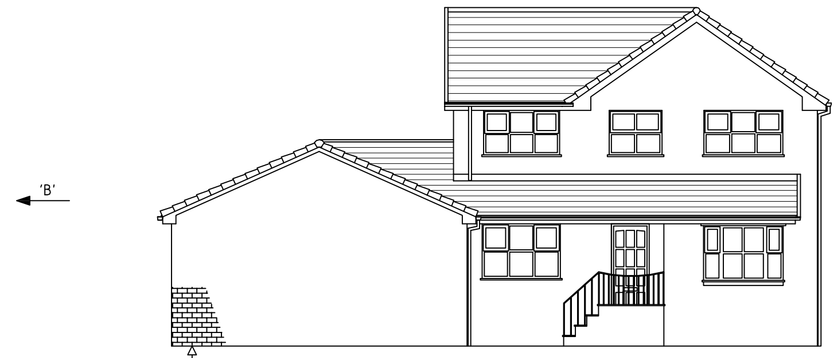

EXISTING FRONT ELEVATION



Face brickwork to match existing house brick in both colour and texture.

PROPOSED FRONT ELEVATION




EXISTING REAR ELEVATION




PROPOSED REAR ELEVATION


Face brickwork to match existing house brick in both colour and texture.

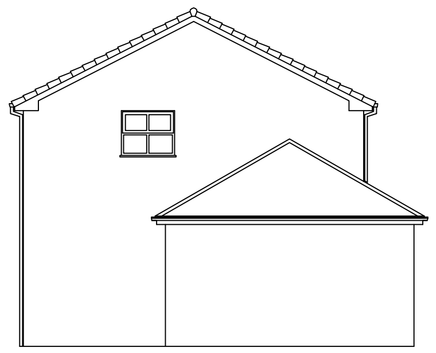

EXISTING SIDE ELEVATION ON ARROW 'A'

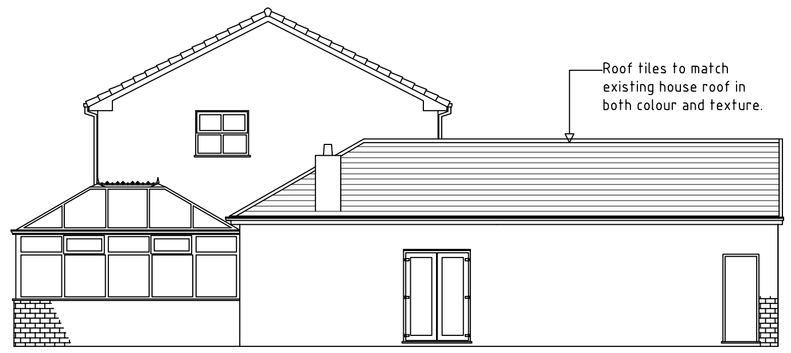


PROPOSED SIDE ELEVATION ON ARROW 'A'

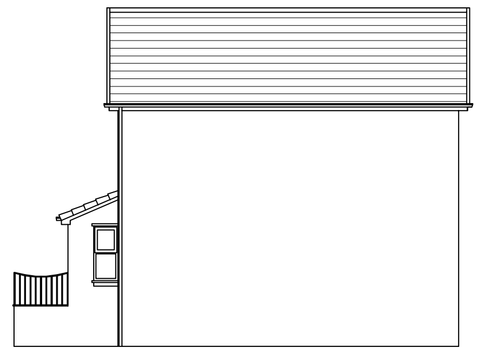


EXISTING SIDE ELEVATION ON ARROW 'B'




PROPOSED SIDE ELEVATION ON ARROW 'B'

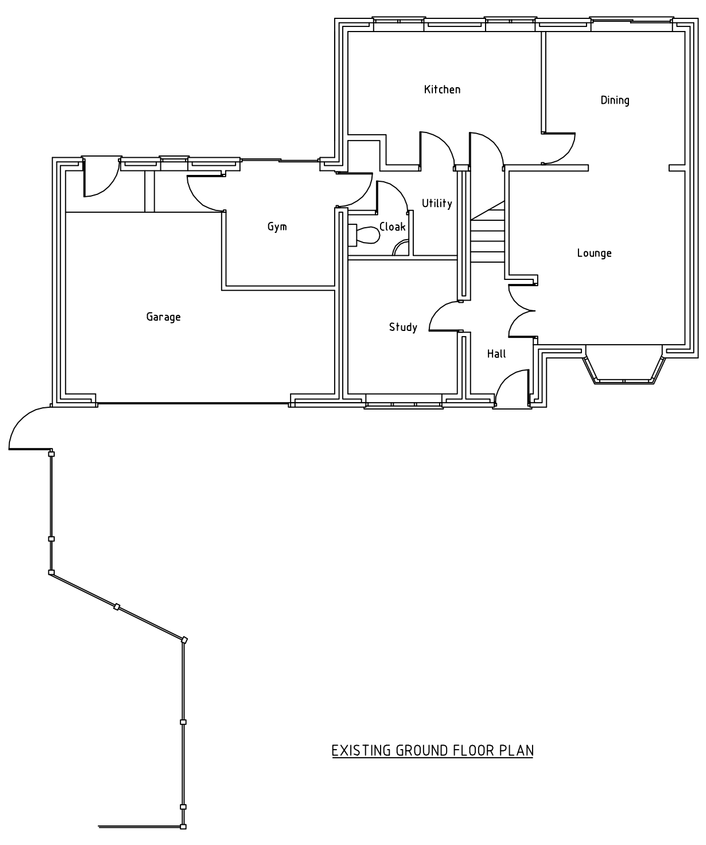


EXISTING GROUND FLOOR PLAN

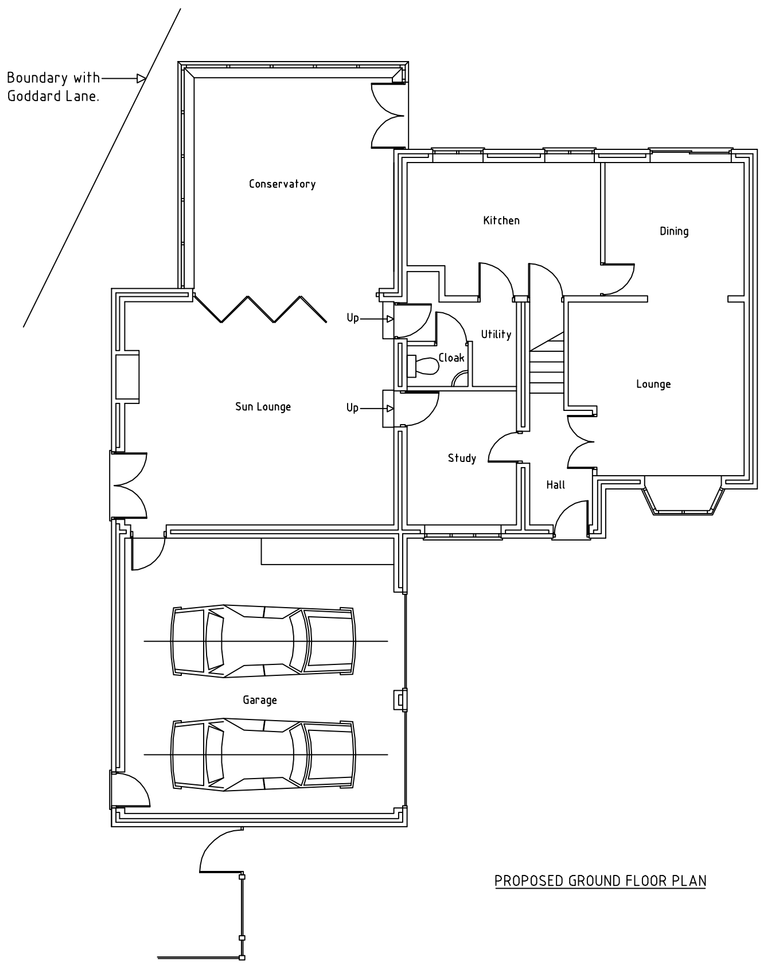

PROPOSED GROUND FLOOR PLAN

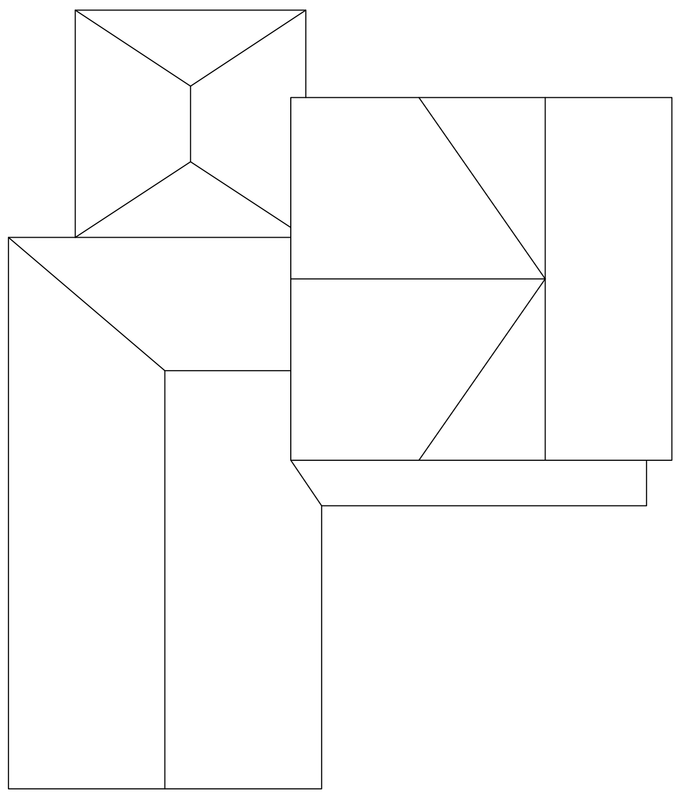

PROPOSED ROOF PLAN

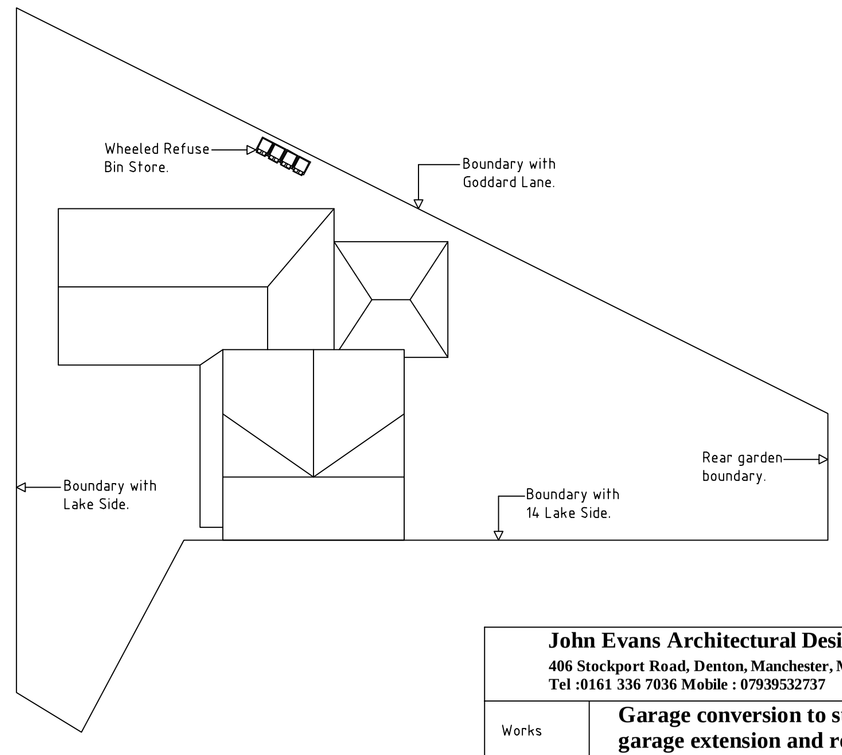

Site Plan Scale 1:200

John Evans Architectural Designs
406 Stockport Road, Denton, Manchester, M34 6FP
Tel :0161 336 7036 Mobile : 07939532737

Works	**Garage conversion to sun lounge, garage extension and rear conservatory.**		
Address	**Mr Paul Spencer** **16 Lakeside** **Hadfield** **SK13 1HW**		
Drawing No.	**PA001**		
Drawn by	**JE**	Date	**August 2010**
Check by		Date	
Scale	**1 :100**		

This drawing is confidential and is the property of John Evans Architectural Designs. It must not be disclosed to a third party, copied or lent without the written consent of John Evans Architectural Designs.

PDF created with pdfFactory trial version www.pdffactory.com