
John F. Lomas. M.R.I.C.S., M.B.Eng
Rothbury
Chapel Road
Hayfield
High Peak SK22 2JF
Tel. 01663 745186

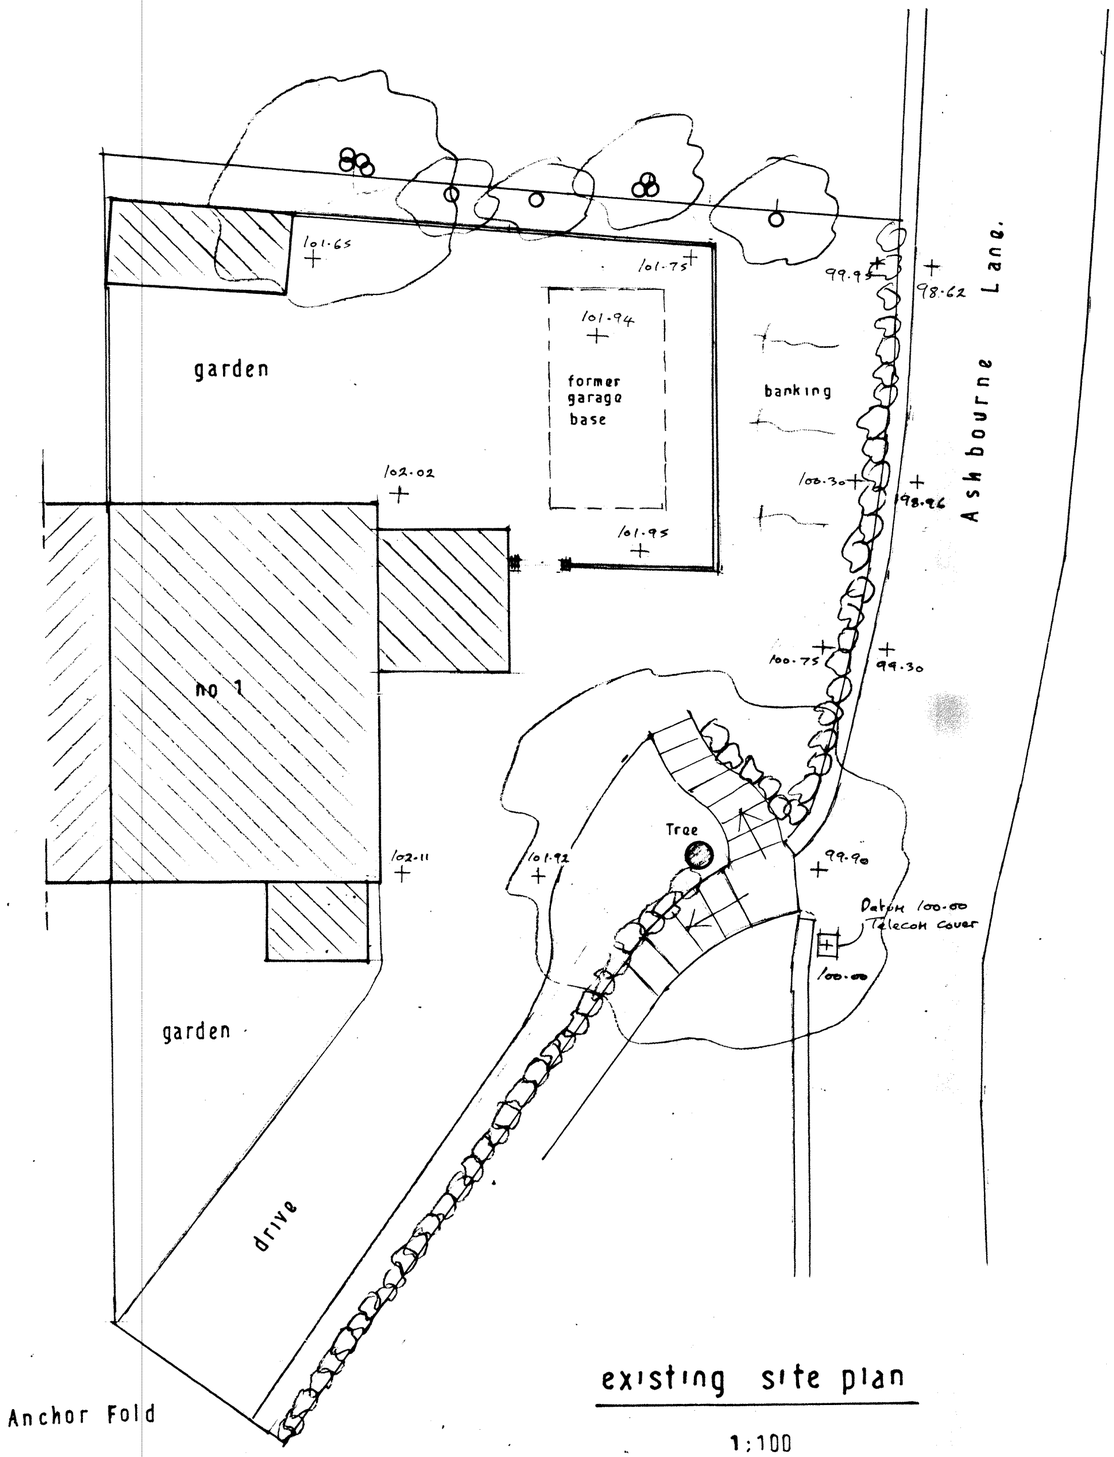


existing site plan


1:100

section AA


1:50

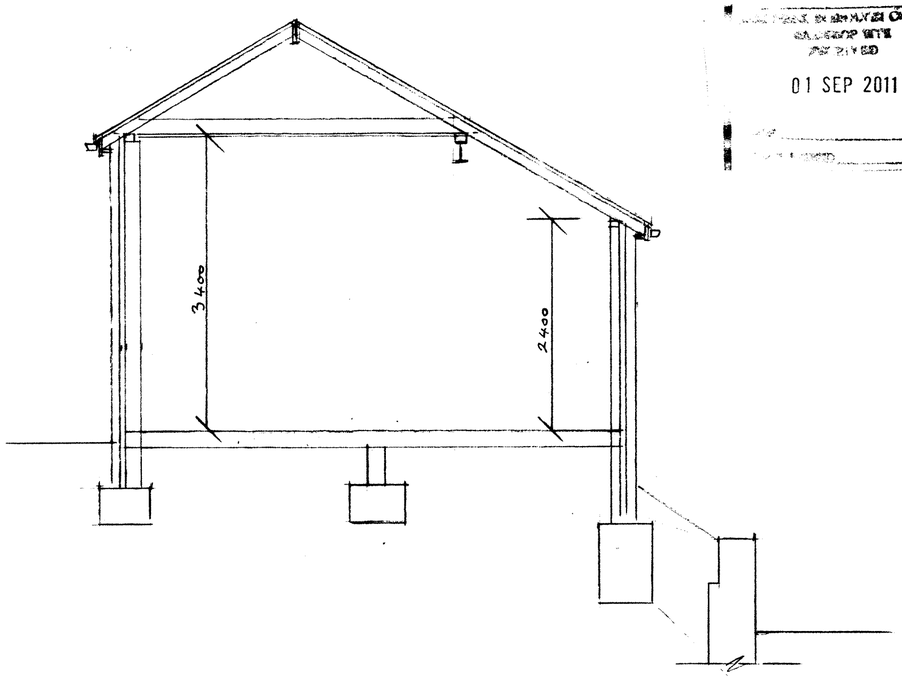

01 SEP 2011

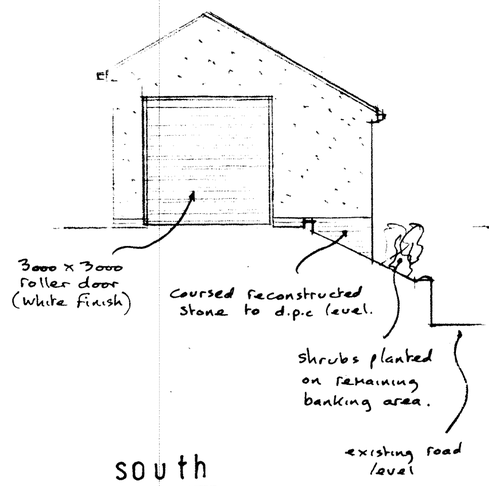

south

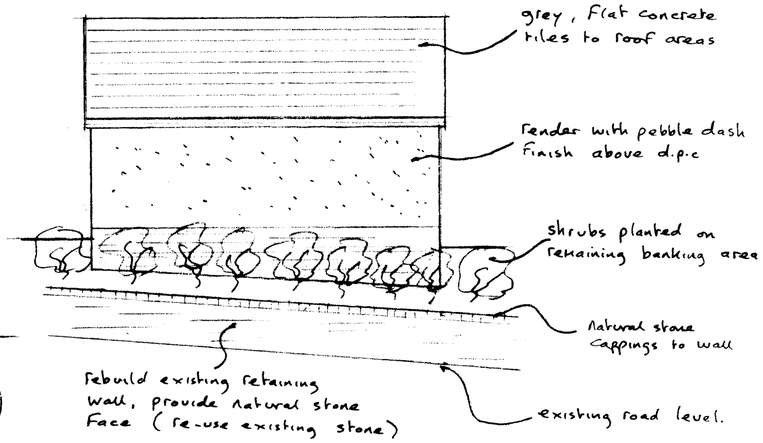

east

elevations

1:100

drg no 11·9/2