org no 11·9/1


John F. Lomas. M.R.I.C.S., M.B.Eng
Rothbury
Chapel Road
Hayfield
High Peak SK22 2JF
Tel. 01663 745186

PROPOSED DETACHED GARAGE AT 1 ANCHOR FOLD, CHAPEL EN LE FRITH.

HPK/2011/0489


proposed site plan

1:100

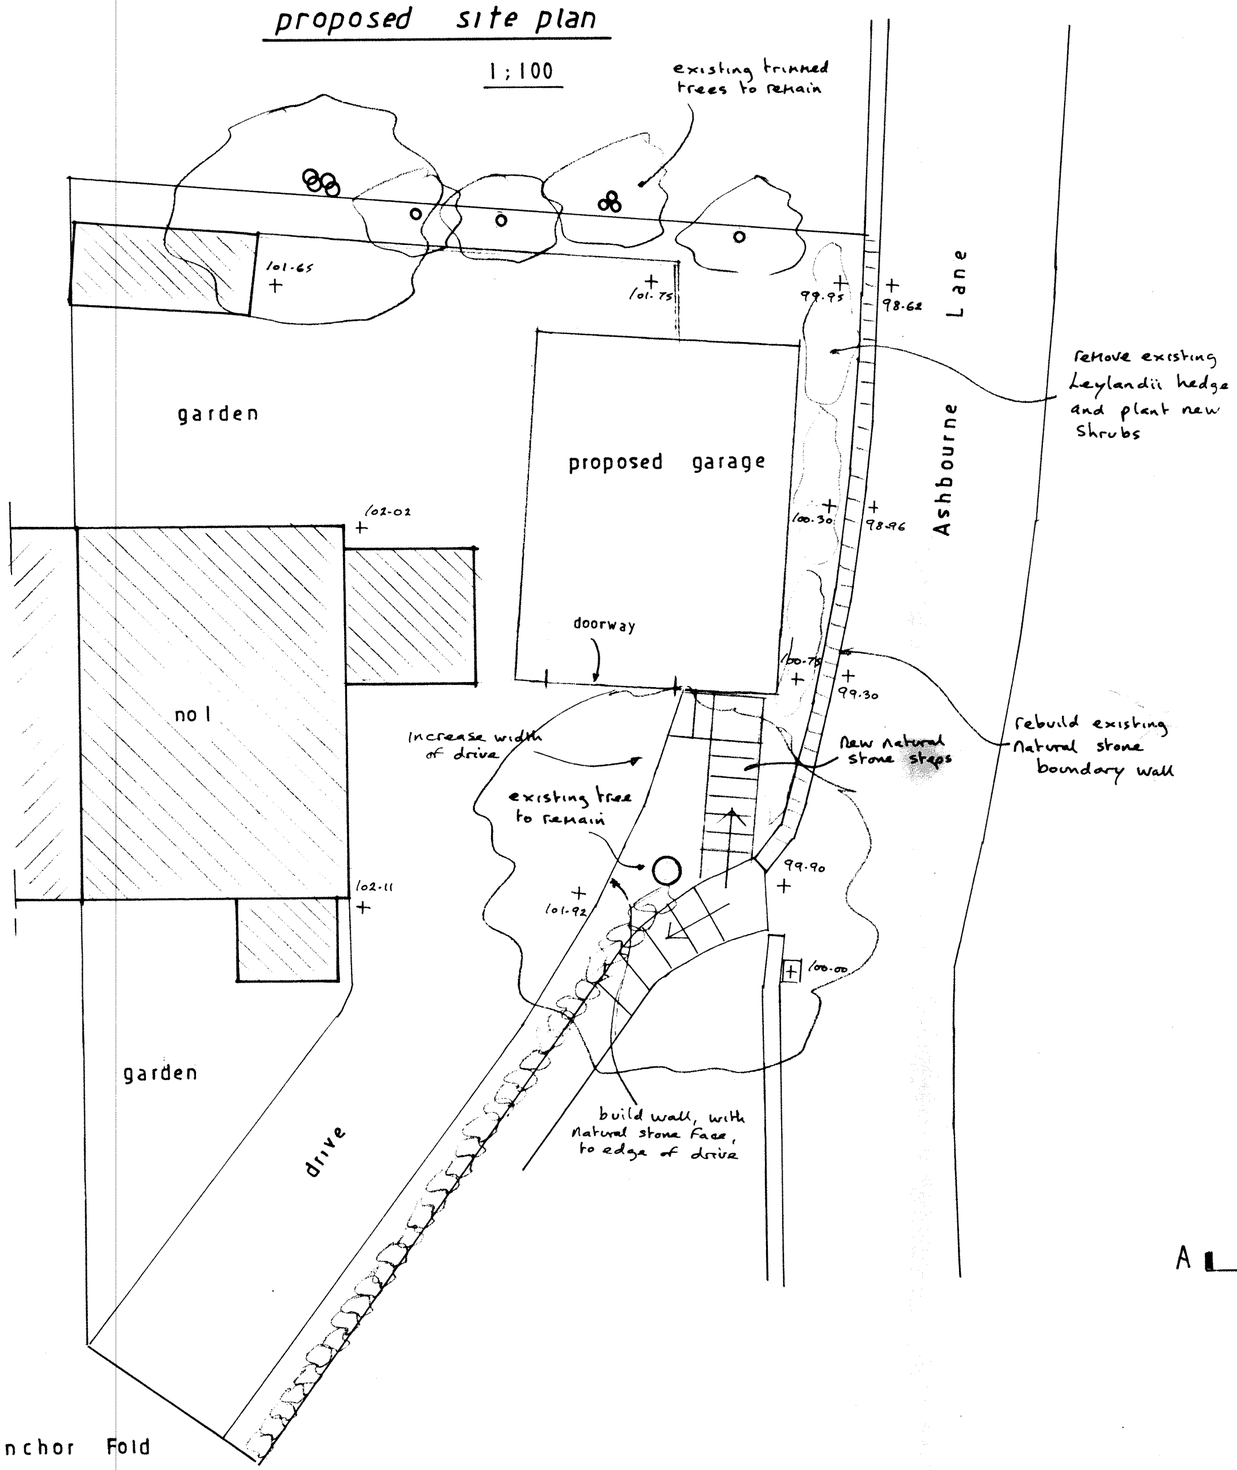

elevations

1:100

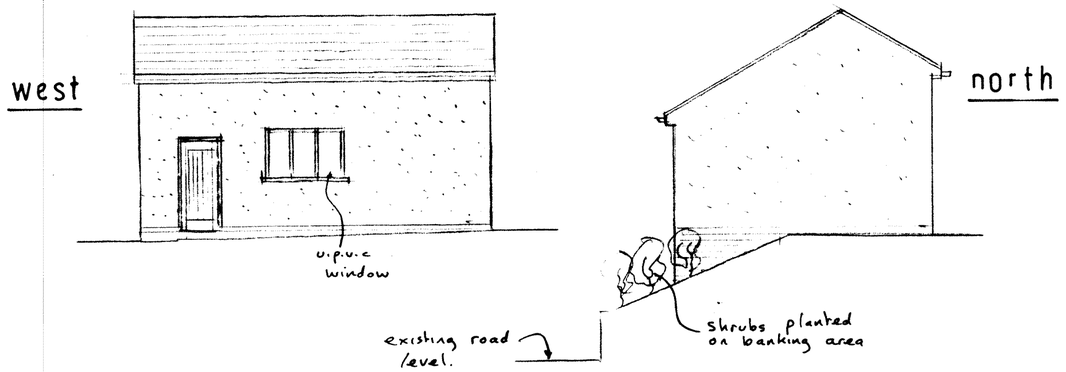

RECEIVED
01 SEP 2011

floor plan

1:50

