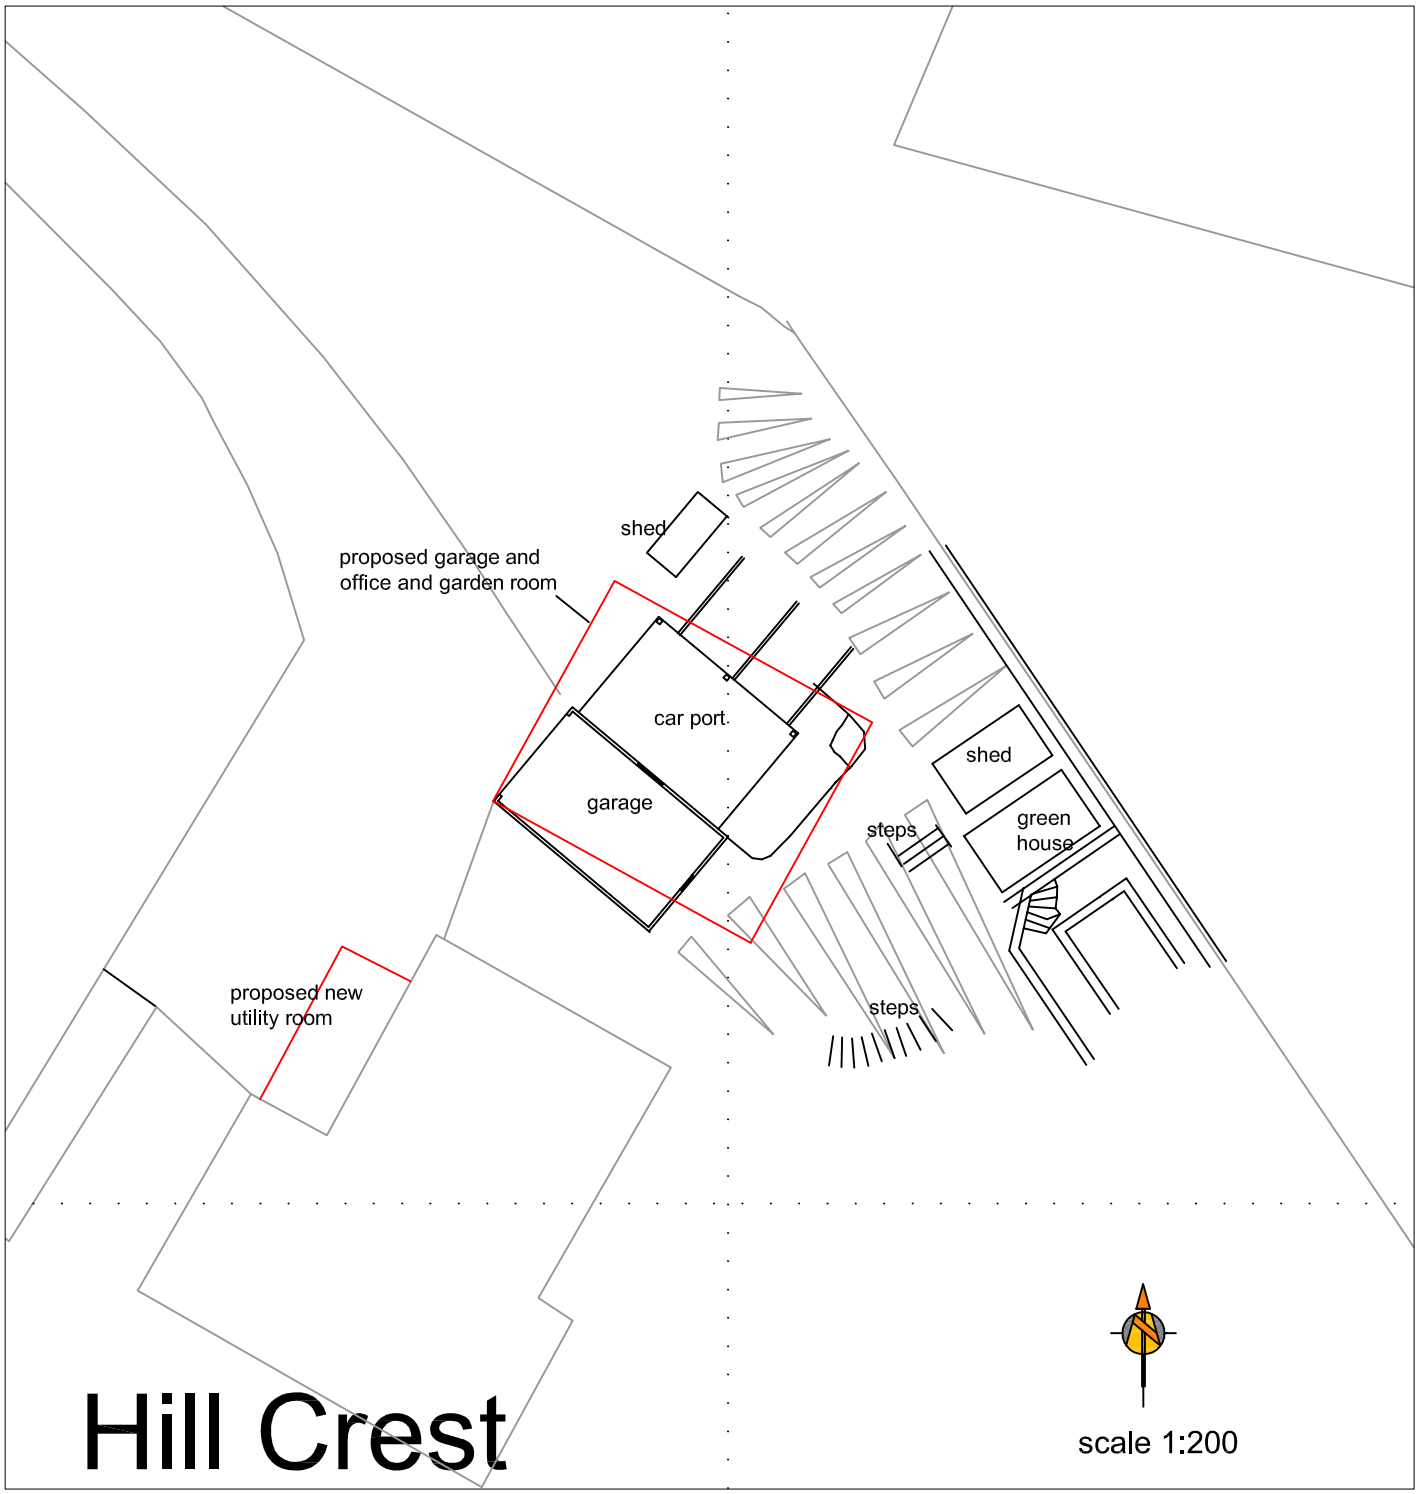


PROPOSED DEMOLITION OF CAR PORT AND GARAGE
AND ERECTION OF NEW GARAGE WITH OFFICE / STUDIO
AND GARDEN ROOM AND NEW UTILITY ROOM EXTENSION

AT HILLCREST START LANE WHALEY BRIDGE FOR

MR.G.ROBERTS

SITE PLAN

scale 1:200 drg.no. GR/2 date 7/11

J R A MOORHOUSE PLANNNING
chartered town planning consultant
18 DALE ROAD MARPLE STOCKPORT CHESHIRE SK6 6HA
tel: 0161 427 4808 e-mail a.moorhouse1@ntlworld.com