Drwg. No.
J101063-02

N
W E
S


LOCATION PLAN 1:1250



LOCATION PLAN 1:500



EXISTING SITE SECTION a-a

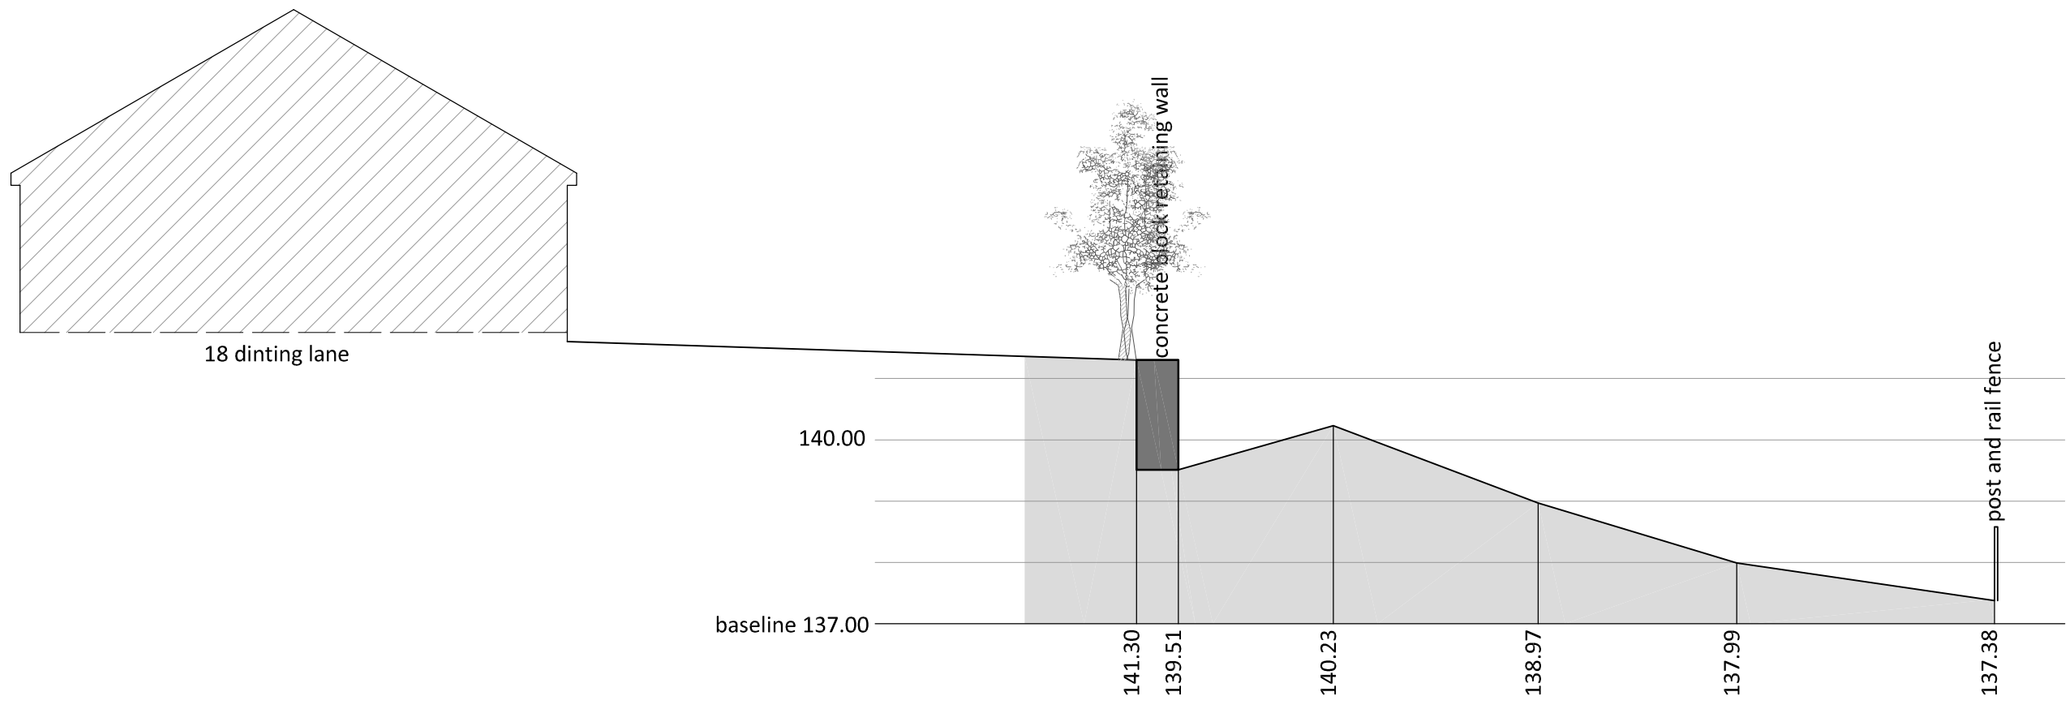

stamford wing
chartered surveyors & building consultants

Ref.
J101063

Scale @ A2
1 : 100 /
500 / 1250

Client MR J FRANCE

Project Land adjacent to
8 Dinting Lane
Glossop

EXISTING SITE SECTION a-a
LOCATION PLAN

Date Feb 2011

Drwg. No. J101063-02