

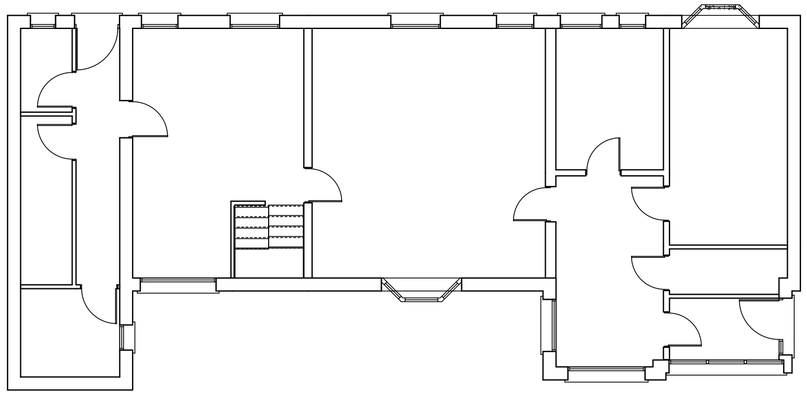



Proposed Ground Floor

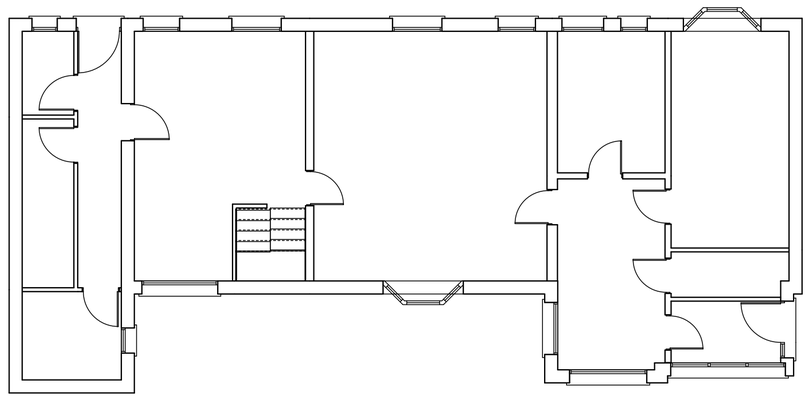

Existing Ground Floor

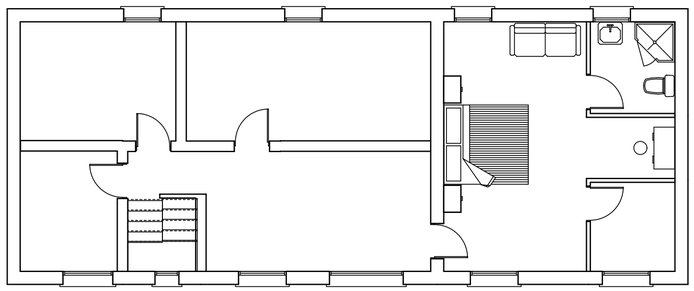

Proposed First Floor

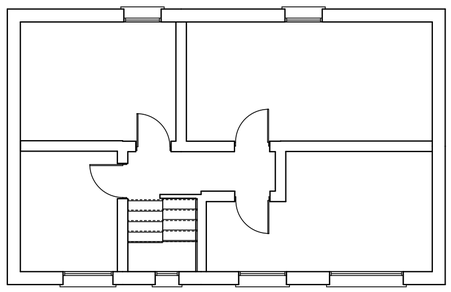

Existing First Floor

Project: First Floor Extension

Drawing Title:
Proposed & Existing Floorplans

Date: 18 August 2011  Scale: 1:100 @ A2

Paul Boon
Planning Drawings

Tel:07825314716