

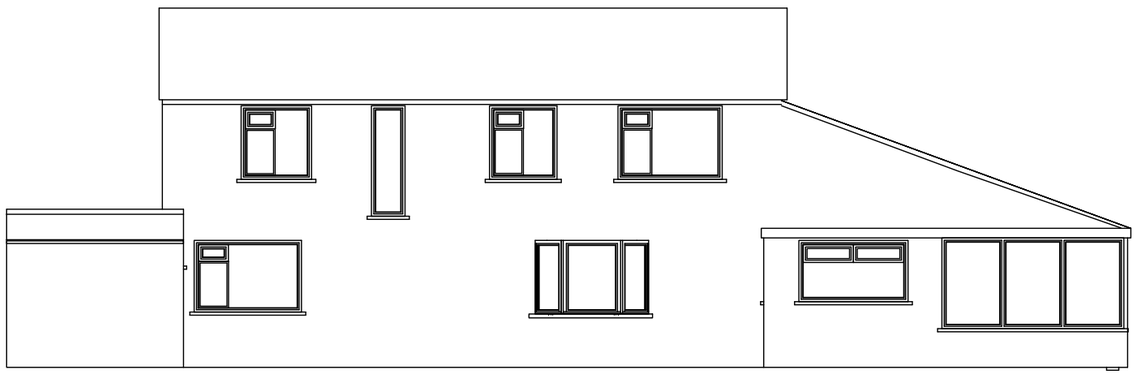


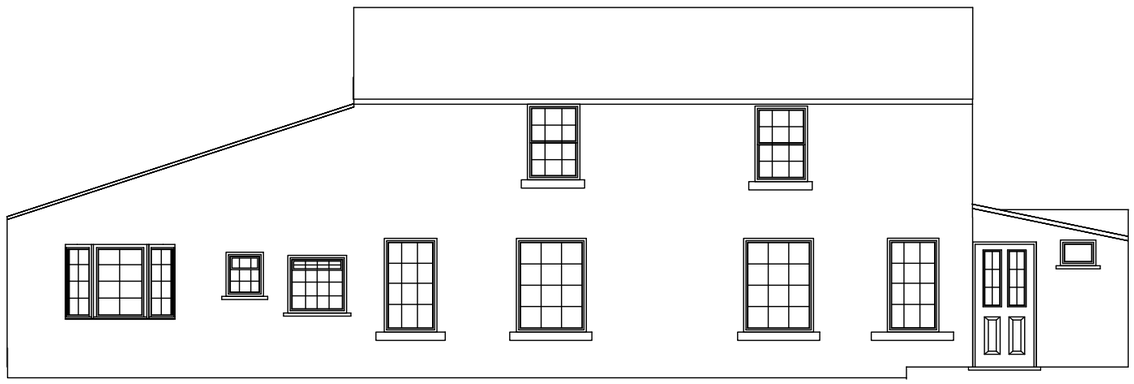

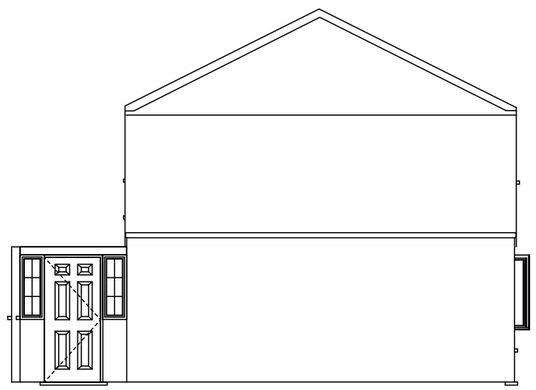

Project: First Floor Extension

Drawing Title:
Existing Elevations

Date: 18 August 2011 Scale: 1:100 @ A3

Paul Boon
Planning Drawings

Tel:07825314716