



Proposed Front Elevation

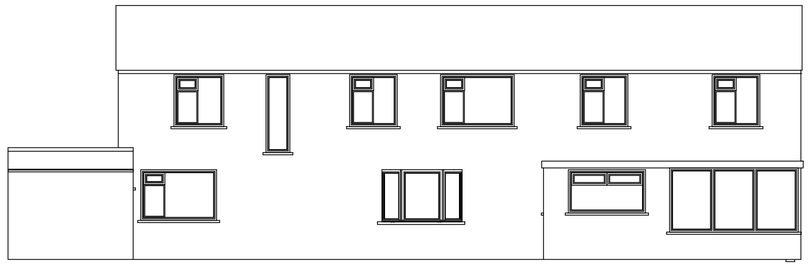

Proposed Rear Elevation

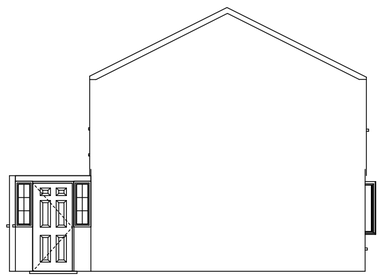

Proposed End Elevation

Proposed Materials:-

Walls - To match existing
Windows - To match existing
Roof - Natural Blue Slate to match existing
Rainwater Goods - To match existing

Project: First Floor Extension

Drawing Title:
Proposed Elevations

Date: 18 August 2011 Scale: 1:100 @ A2

Paul Boon
Planning Drawings

Tel:07825314716