
Granner House, Buxton

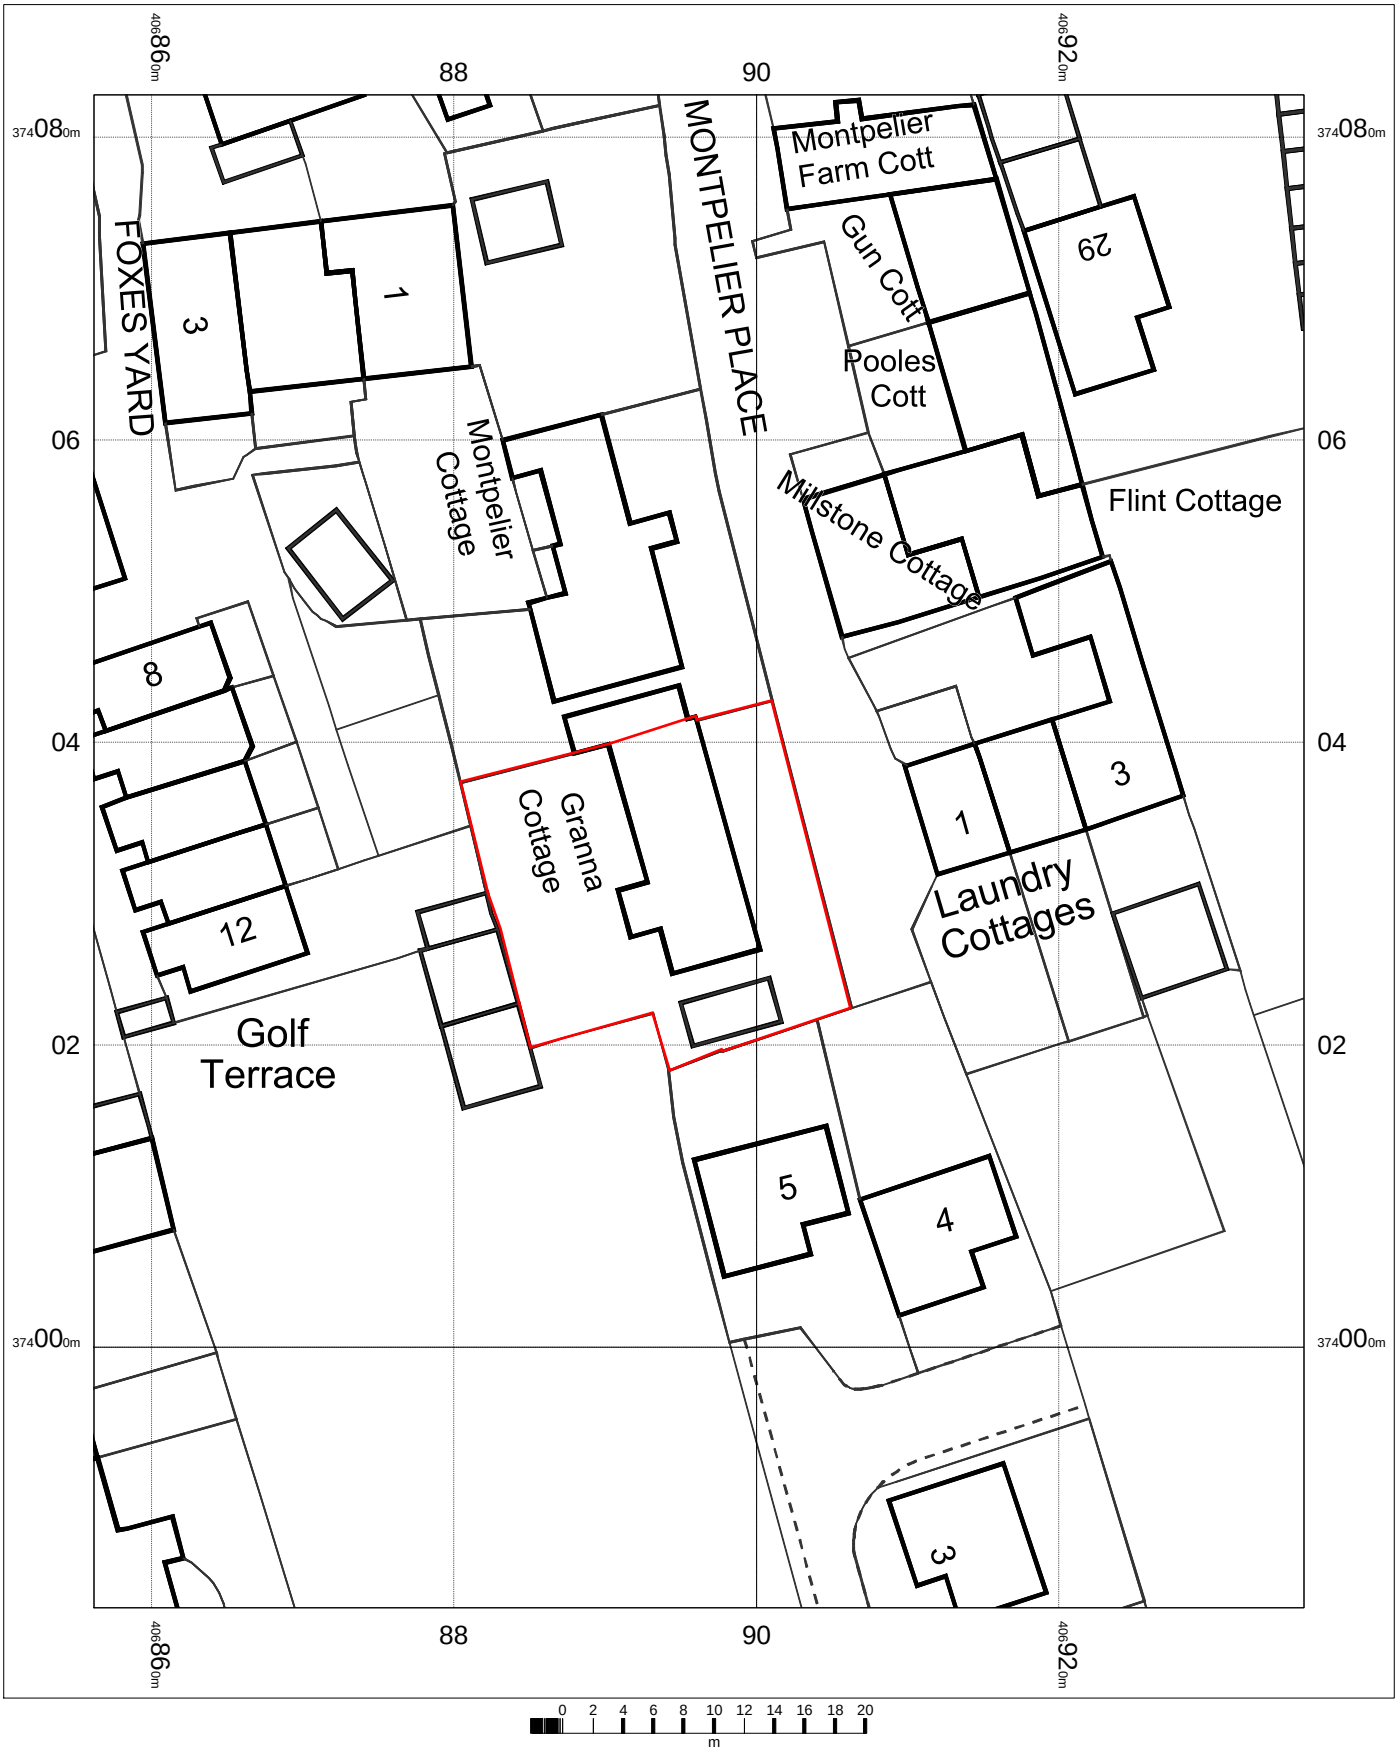

N

OS Mastermap
22 August 2011, ID: CM-00090313
www.centremapslive.co.uk

1:500 scale print at A4, Centre: 406896 E, 374033 N

©Crown Copyright. Licence no. 10001998

Mapping sourced from Ordnance Survey
CENTREMAPSlive
www.centremapslive.co.uk