


Existing Ground Floor Plan

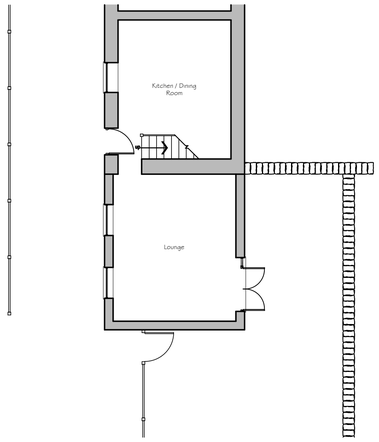


Existing First Floor Plan



Existing Front Elevation



Proposed Front Elevation



Exisitng Side Elevation

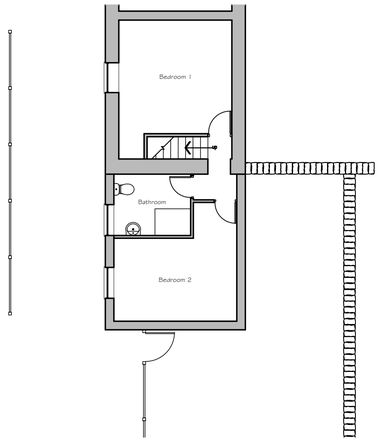


Proposed Side Elevation

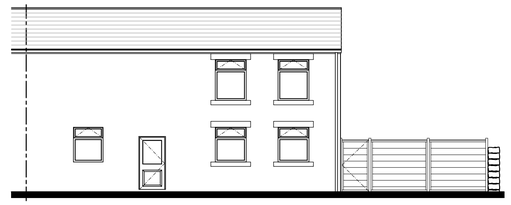

Existing Rear Elevation

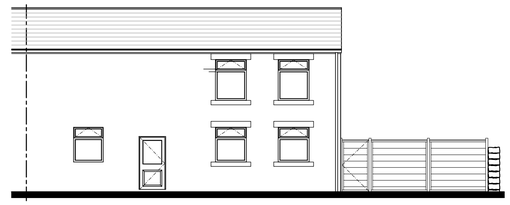


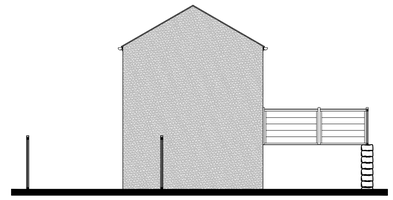Proposed Rear Elevation

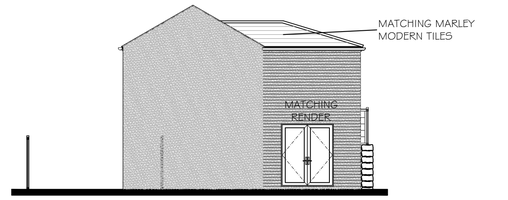

Exisitng Side Elevation

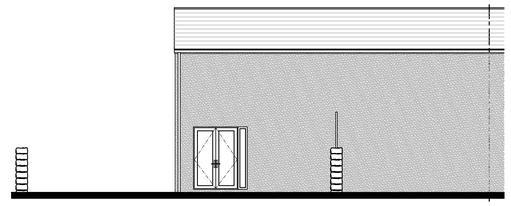


Proposed Side Elevation

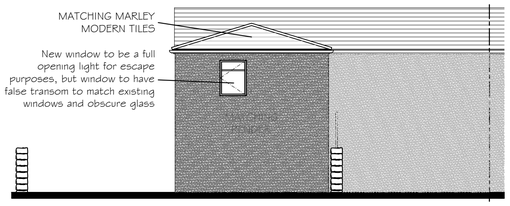


Proposed Ground Floor Plan

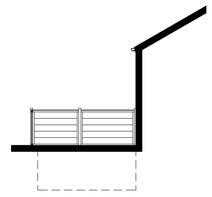


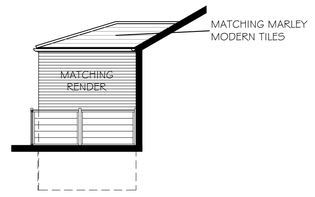Proposed First Floor Plan

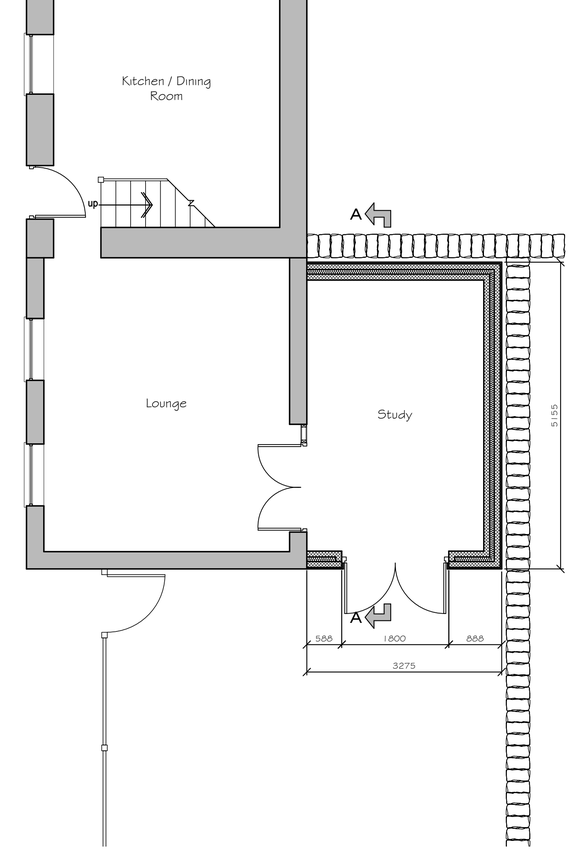


Block Plan (1:200)

| Rev | Date | Description | Drawn |
|---|---|---|---|
| C | 29.09.11 | Drawing amended to suit planning officers comments. | RP |
| B | 12.08.11 | Revised to suit clients comments | RP |

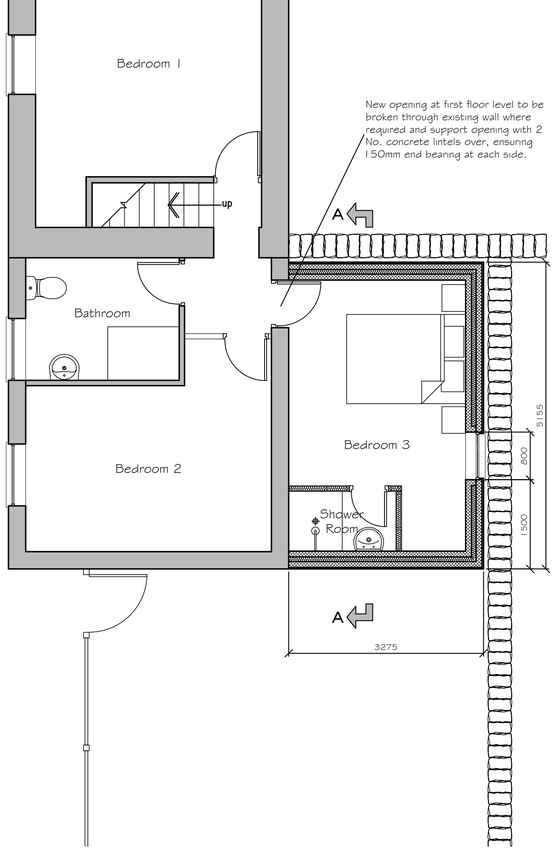Client
Mr & Mrs McDonald
141 Manor Park Road
Glossop

Project
Proposed Two Storey Rear Extension

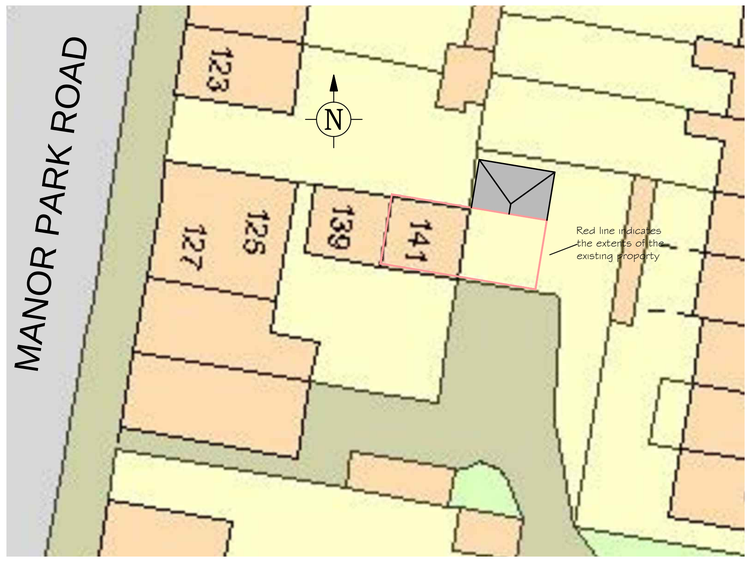Drawing Title
Existing & Proposed
Plans & Elevations

Drawn D.Lewis | Scale 1:50 & 1:100 | Date 26.08.11

Drawing No. MD01-01 | Revision. C | A1