

HPK/2011/0500

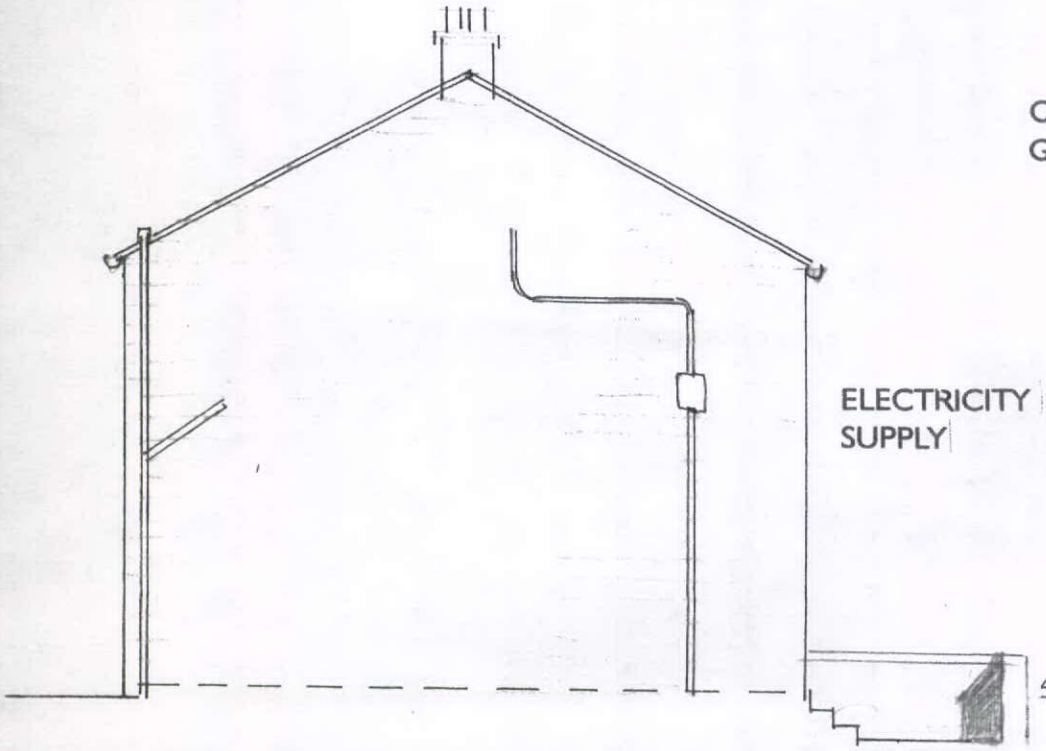

EXISTING

ELECTRICITY SUPPLY

WALL THIS SIDE OF STEPS

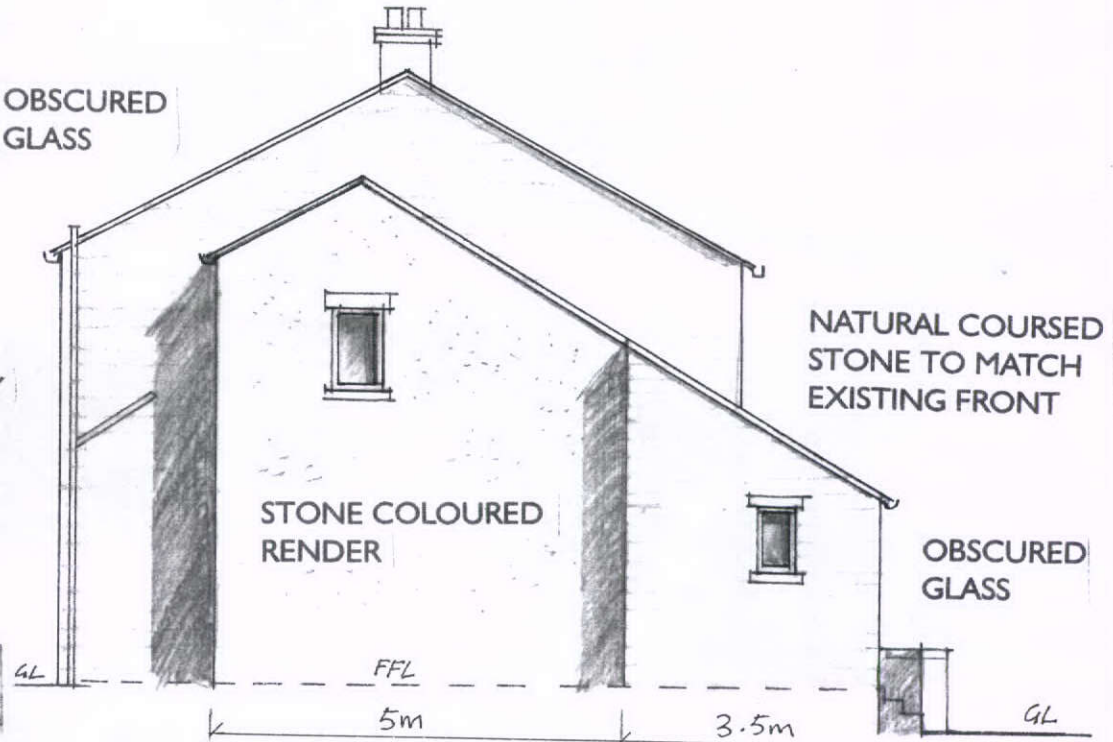

PROPOSED

HIGH PEAK BOROUGH COUNCIL
PLANNING SERVICE
RECEIVED
12 SEP 2011
FILE REF
REPLY REQUIRED

93 NEW MILLS ROAD,
BIRCH VALE,
HIGH PEAK, SK22 1BX.
SIDE ELEVATION
SCALE 1:100 @A4
DWG No. PK.8.26/8/11

Mel Cranmer
1 Park Crescent,
Little Hayfield,
High Peak, SK22 2NP

01663 745809

mel_cranmer@btinternet.com