

HPK/2011/0500

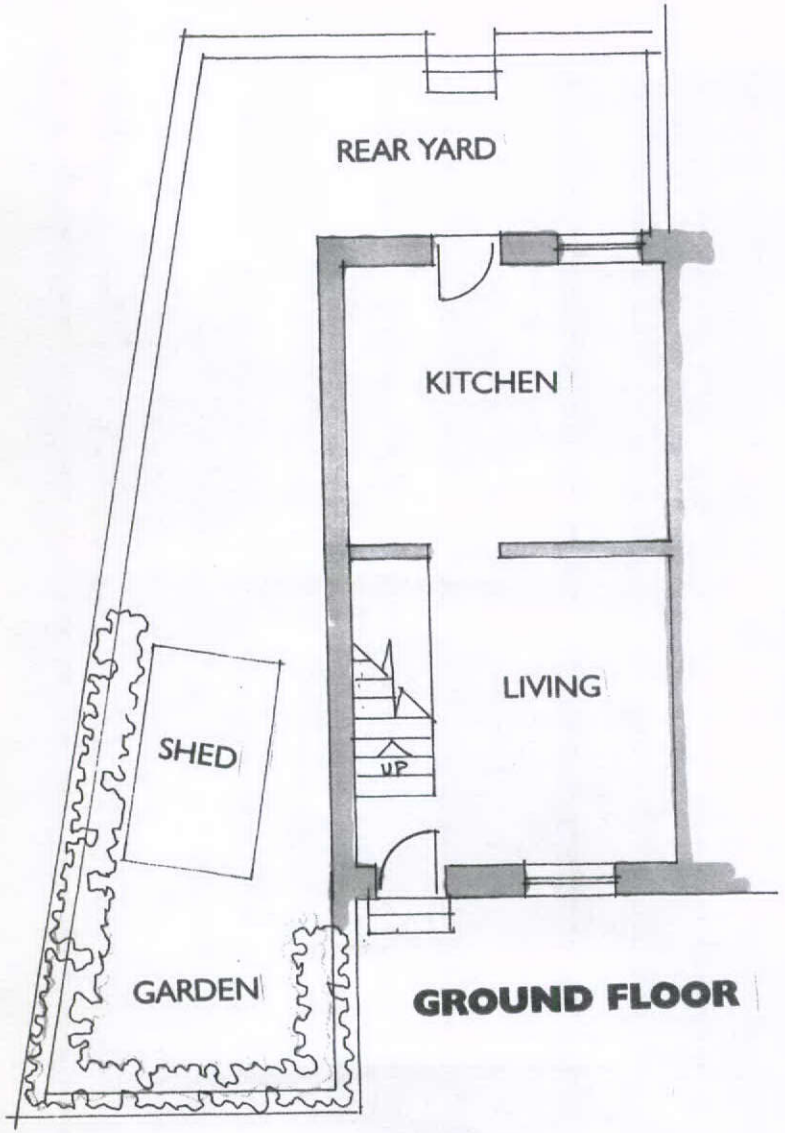

GROUND FLOOR

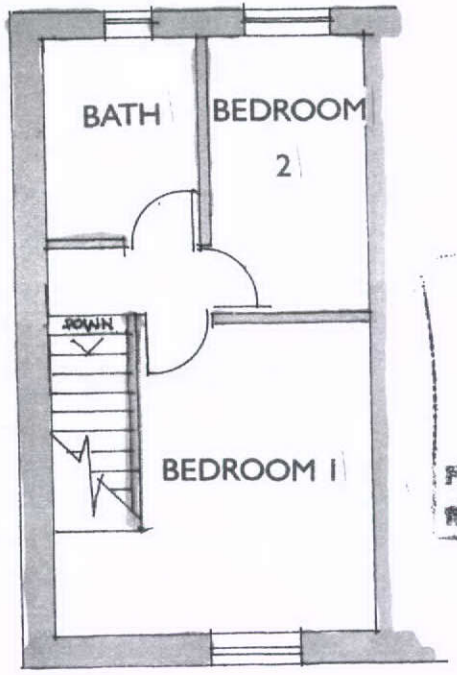

FIRST FLOOR

HIGH PEAK BOROUGH COUNCIL
PLANNING SERVICE
RECEIVED
12 SEP 2011
FILE REF
REPLY REQUIRED

93 NEW MILLS ROAD,
BIRCH VALE,
HIGH PEAK, SK22 1BX.
EXISTING PLAN
SCALE 1:100 @A4
DWG No. PK4.26/8/11

Mel Cranmer
1 Park Crescent,
Little Hayfield,
High Peak, SK22 2NP

01663 745809

mel_cranmer@btinternet.com