
HPK/2011/0500

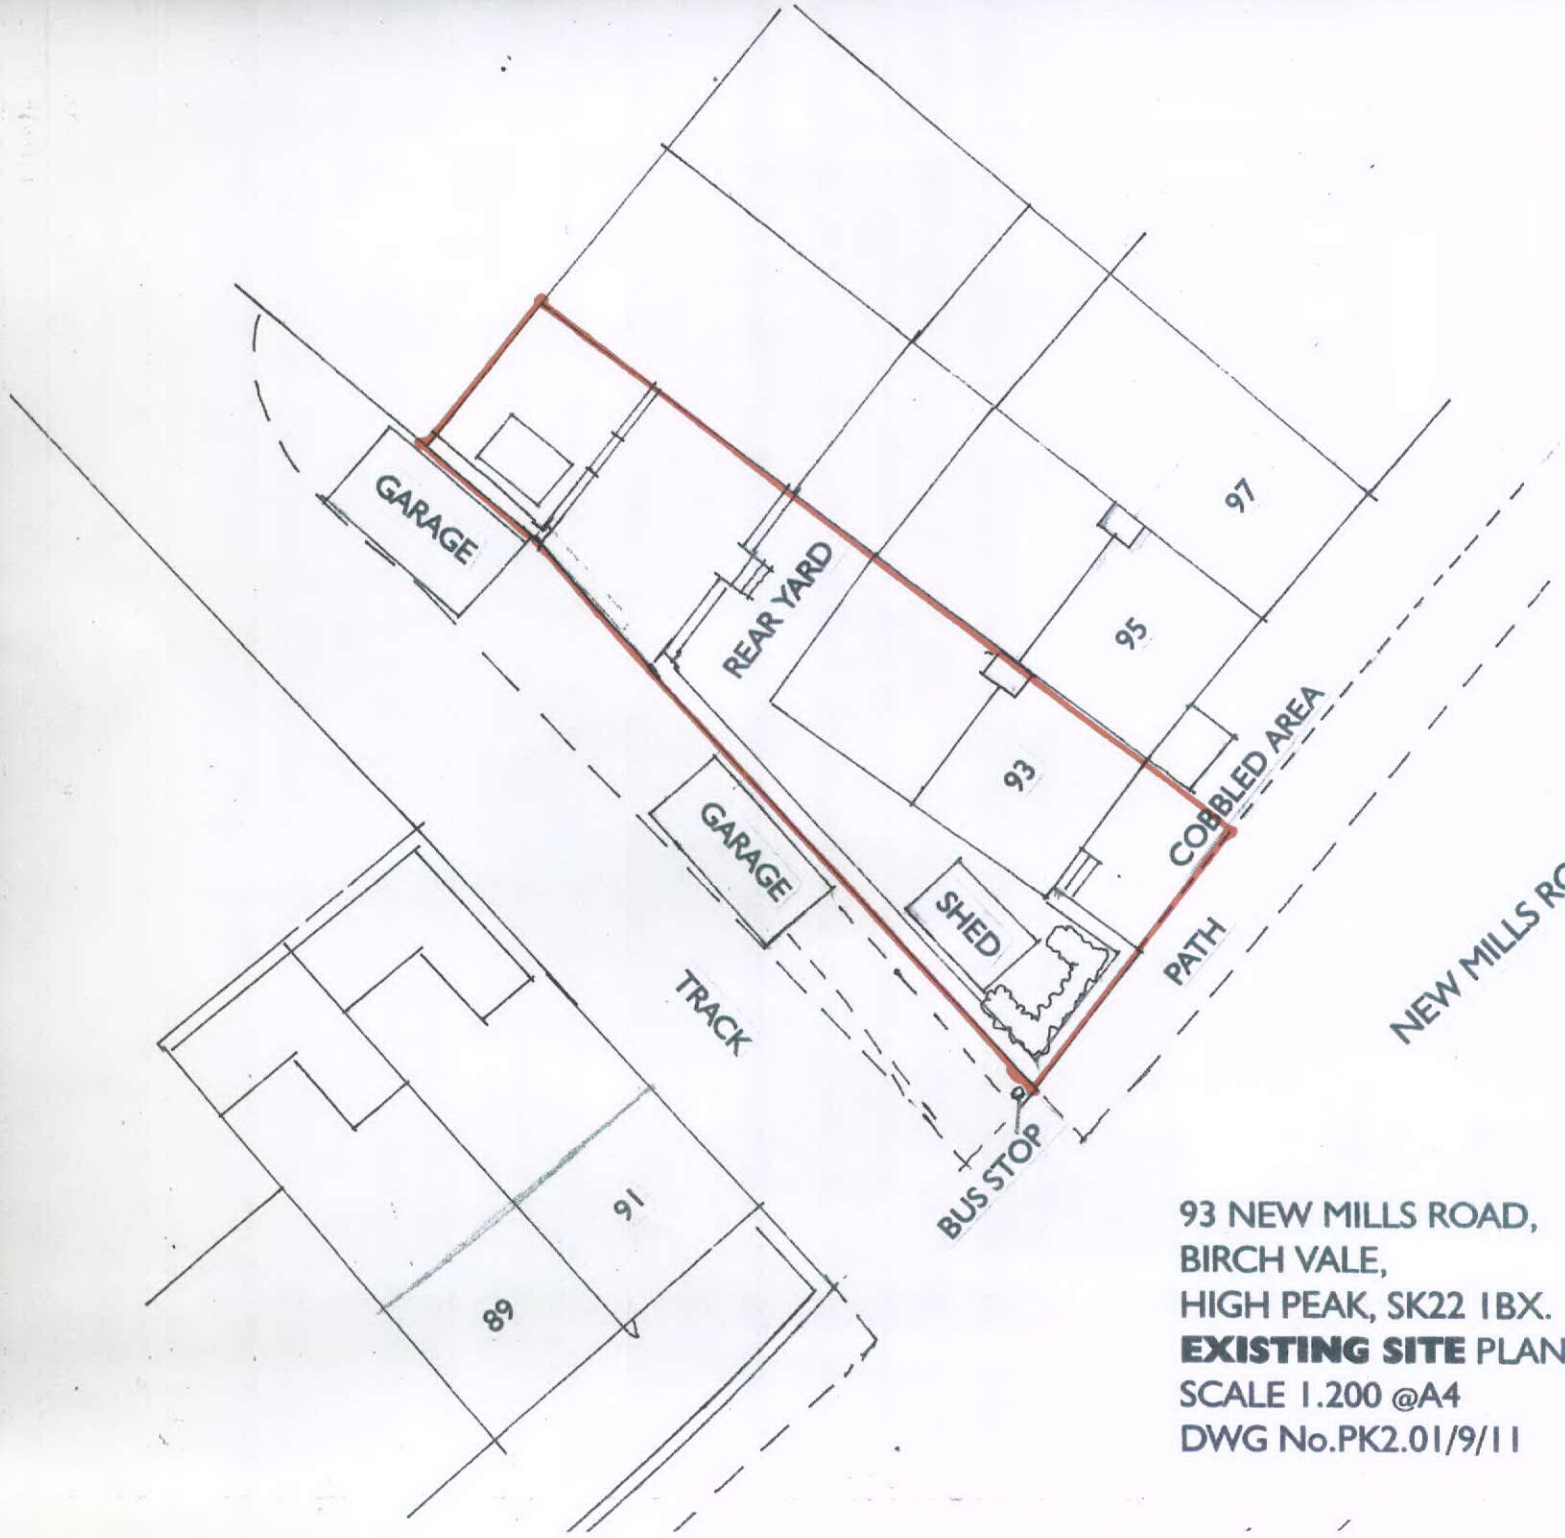

HIGH PEAK BOROUGH COUNCIL
GLOSOP SITE
RECEIVED
12 SEP 2011
FILE REF
REPLY REQUIRED

93 NEW MILLS ROAD,
BIRCH VALE,
HIGH PEAK, SK22 1BX.
EXISTING SITE PLAN
SCALE 1.200 @A4
DWG No.PK2.01/9/11

Mel Cranmer
1 Park Crescent,
Little Hayfield,
High Peak, SK22 2NP

01663 745809

mel_cranmer@btinternet.com