
HPK/2011/0500

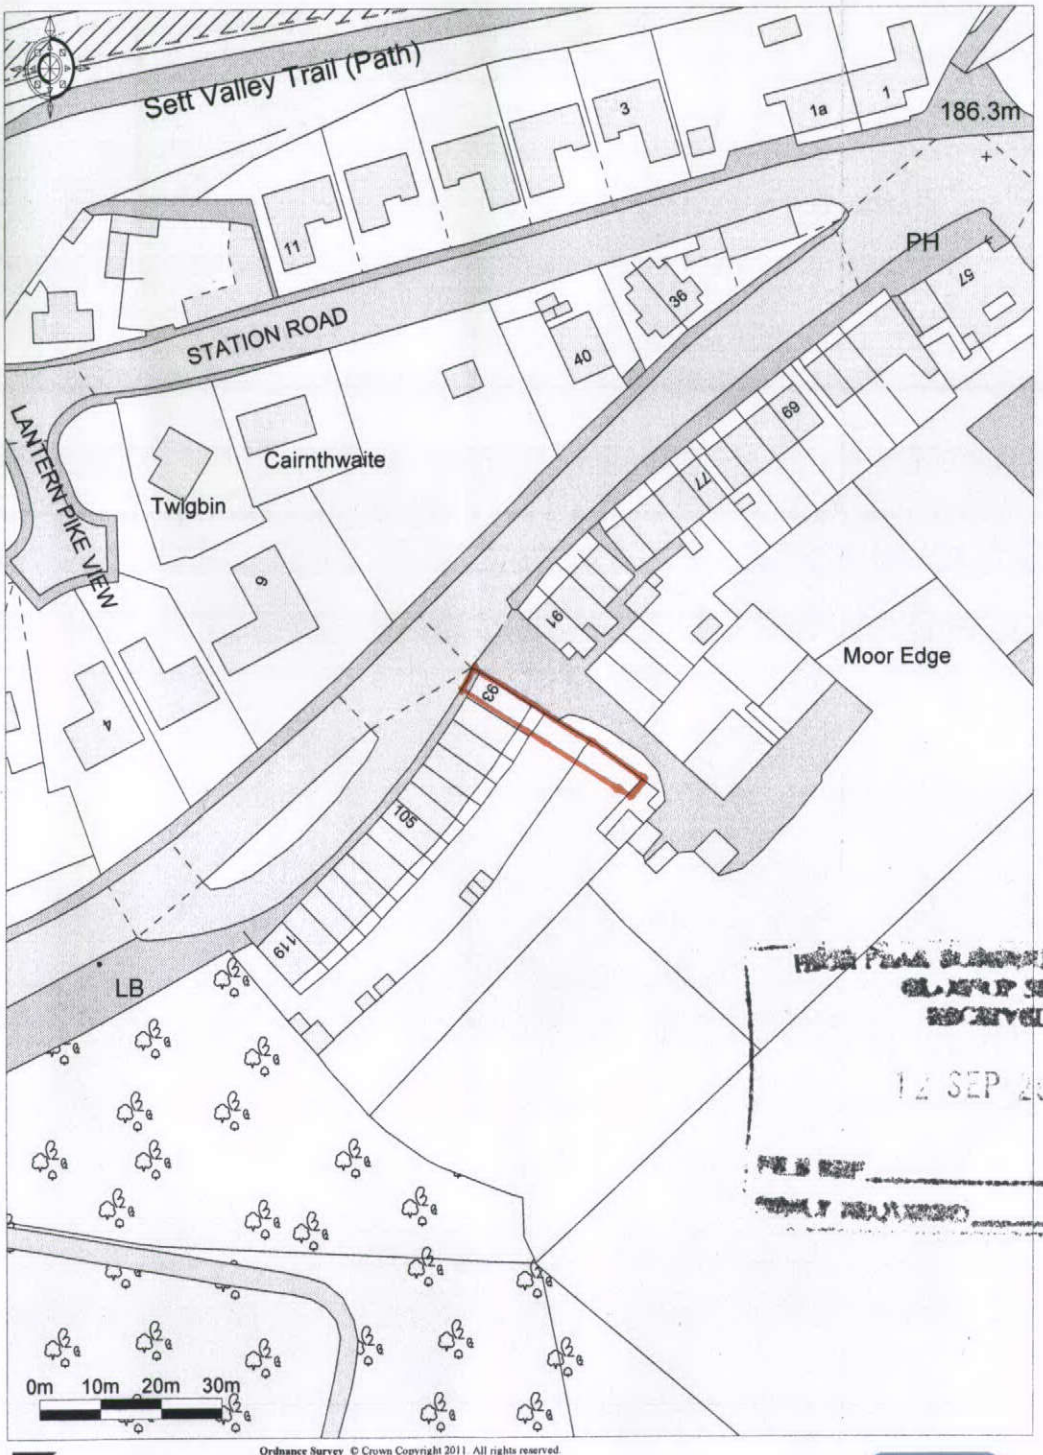

RECEIVED
12 SEP 2011

Ordnance Survey © Crown Copyright 2011. All rights reserved.
Licence number 100020449. Plotted Scale - 1:1250

Promap®

93 NEW MILLS ROAD, BIRCH VALE, HIGH PEAK, SK22 1BX.

LOCATION

SCALE 1.1250 @A4

DWG No.PK1.01/9/11

Mel Cranmer
1 Park Crescent,
Little Hayfield,
High Peak, SK22 2NP
Telephone:
01663 745809
e-mail:
mel cranmer@btinternet.com