

SCALE 1 : 100
SCALE 1 : 1


0m 1m 2m 4m 6m 8m 10m
0m 10mm 20mm 40mm 60mm 80mm 100mm

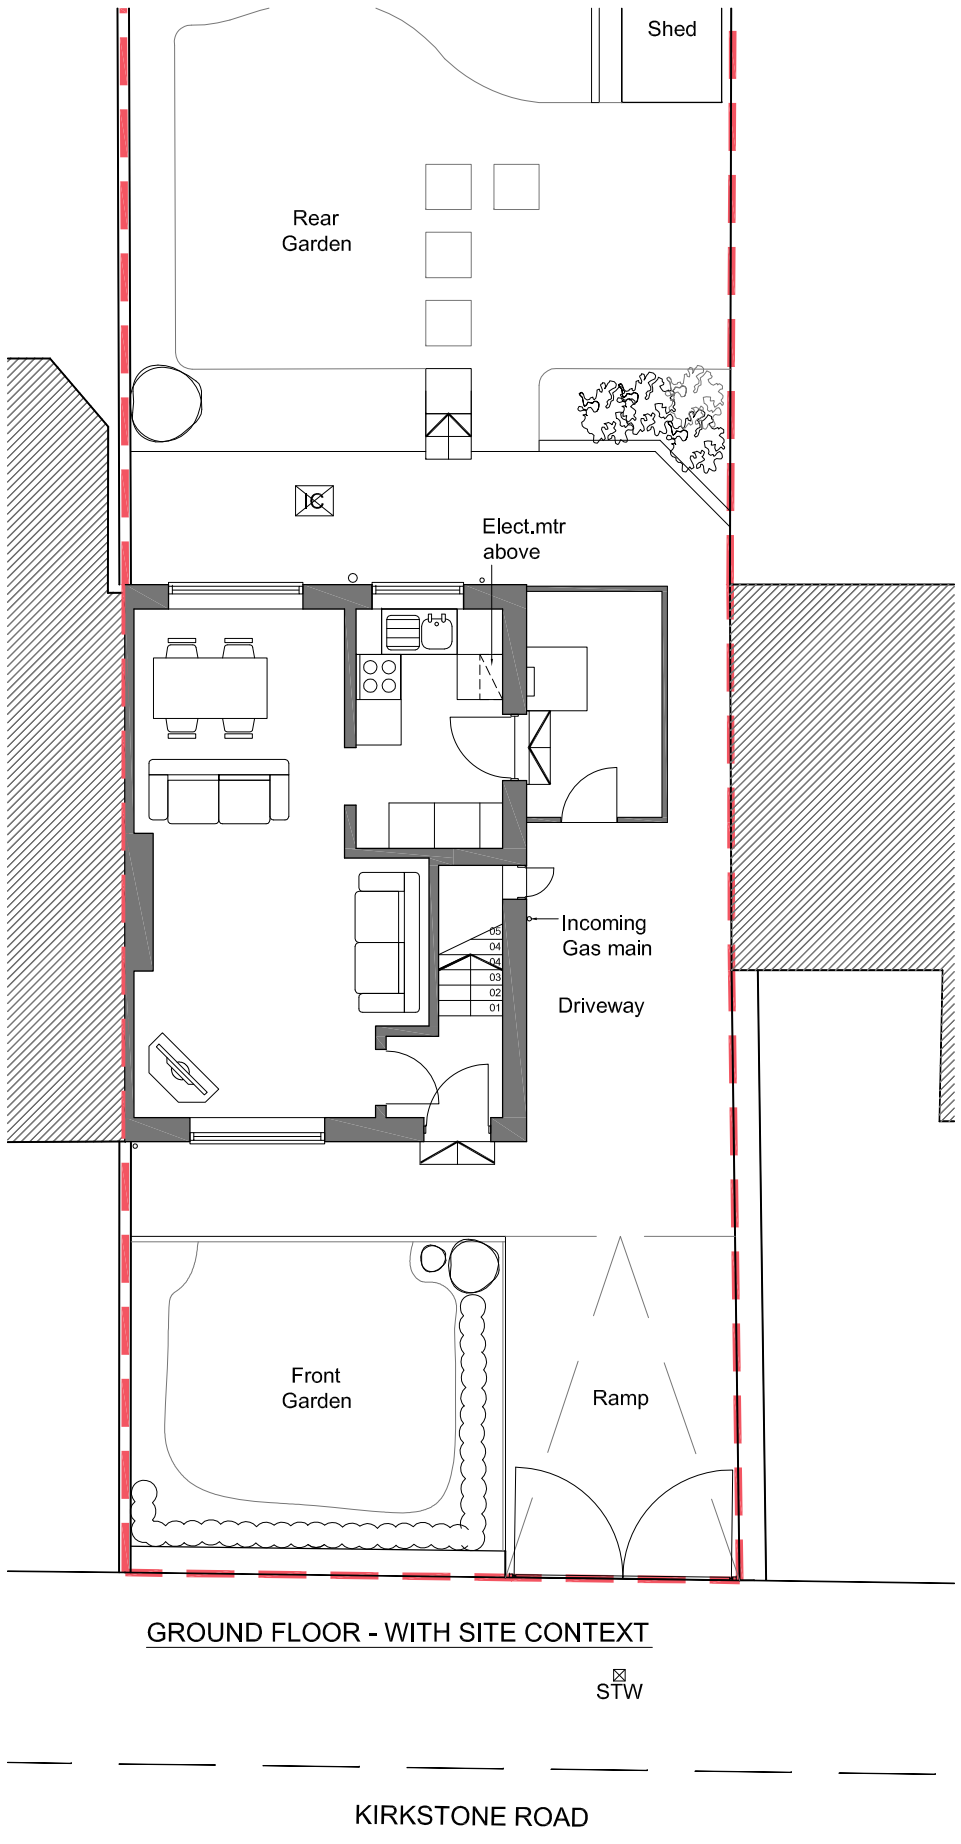


GROUND FLOOR - WITH SITE CONTEXT

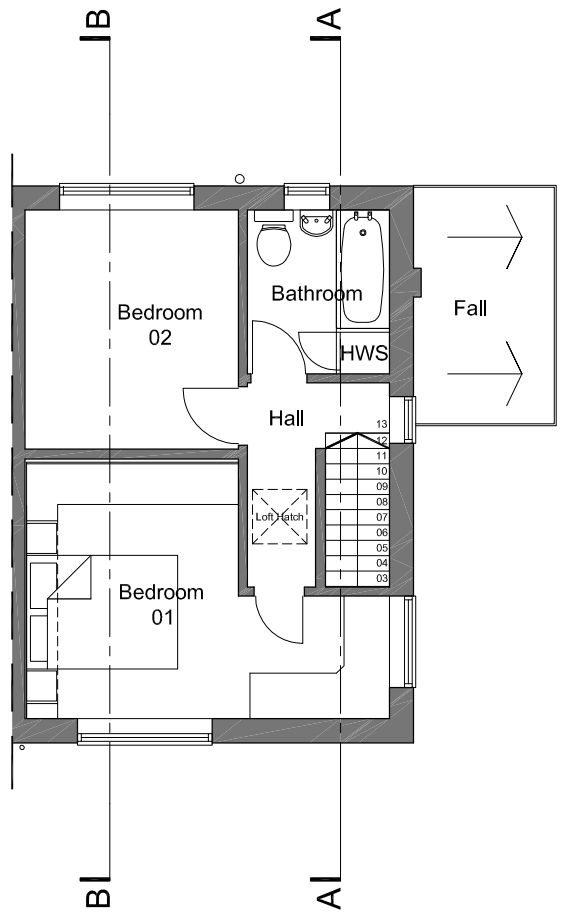


FIRST FLOOR

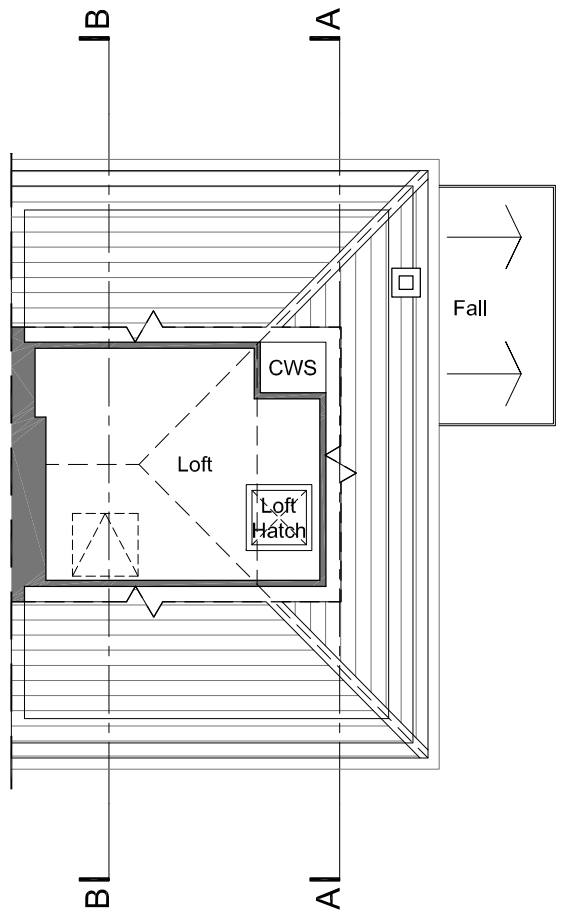

LOFT SPACE

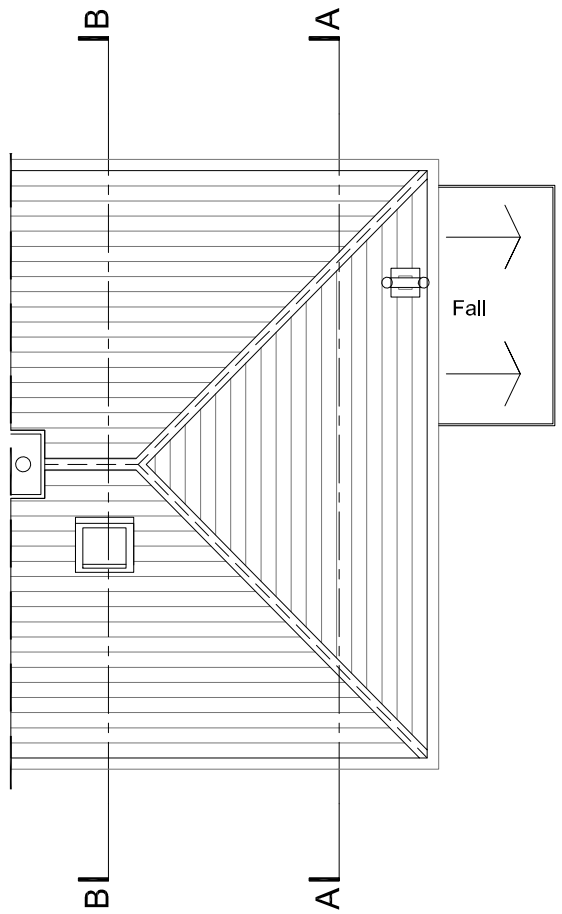

ROOF PLAN

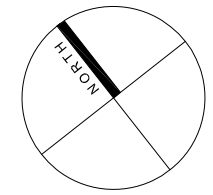

Notes

Dimensions to be verified on site. Figured dimensions to take preference to those scaled; do not scale from drawings. All discrepancies to be clarified with project Architect.

This drawing is the property and copyright of AGArchitecture and is issued on the condition it is not reproduced, retained or disclosed to any unauthorised person(s), either wholly or in part without the written consent of AGArchitecture.

Ordnance Survey material is used with the permission of The Controller of the HMSO, © Crown Copyright AR 159670.

Revisions

Rev	Date	Text
A	03.07.11	Site boundary revised

Client	Mr & Mrs Goodwin
Project	11 Kirkstone Road
Drawing	Existing Plans

Date	June 2011
Scale	1:100 @ A3
Dwg. no.	P01-E004A

AG Architecture
7 Peak View Sterndale M'r. Buxton SK17 9QB
t: 07865 447295 e: gilbert-alex@sky.com