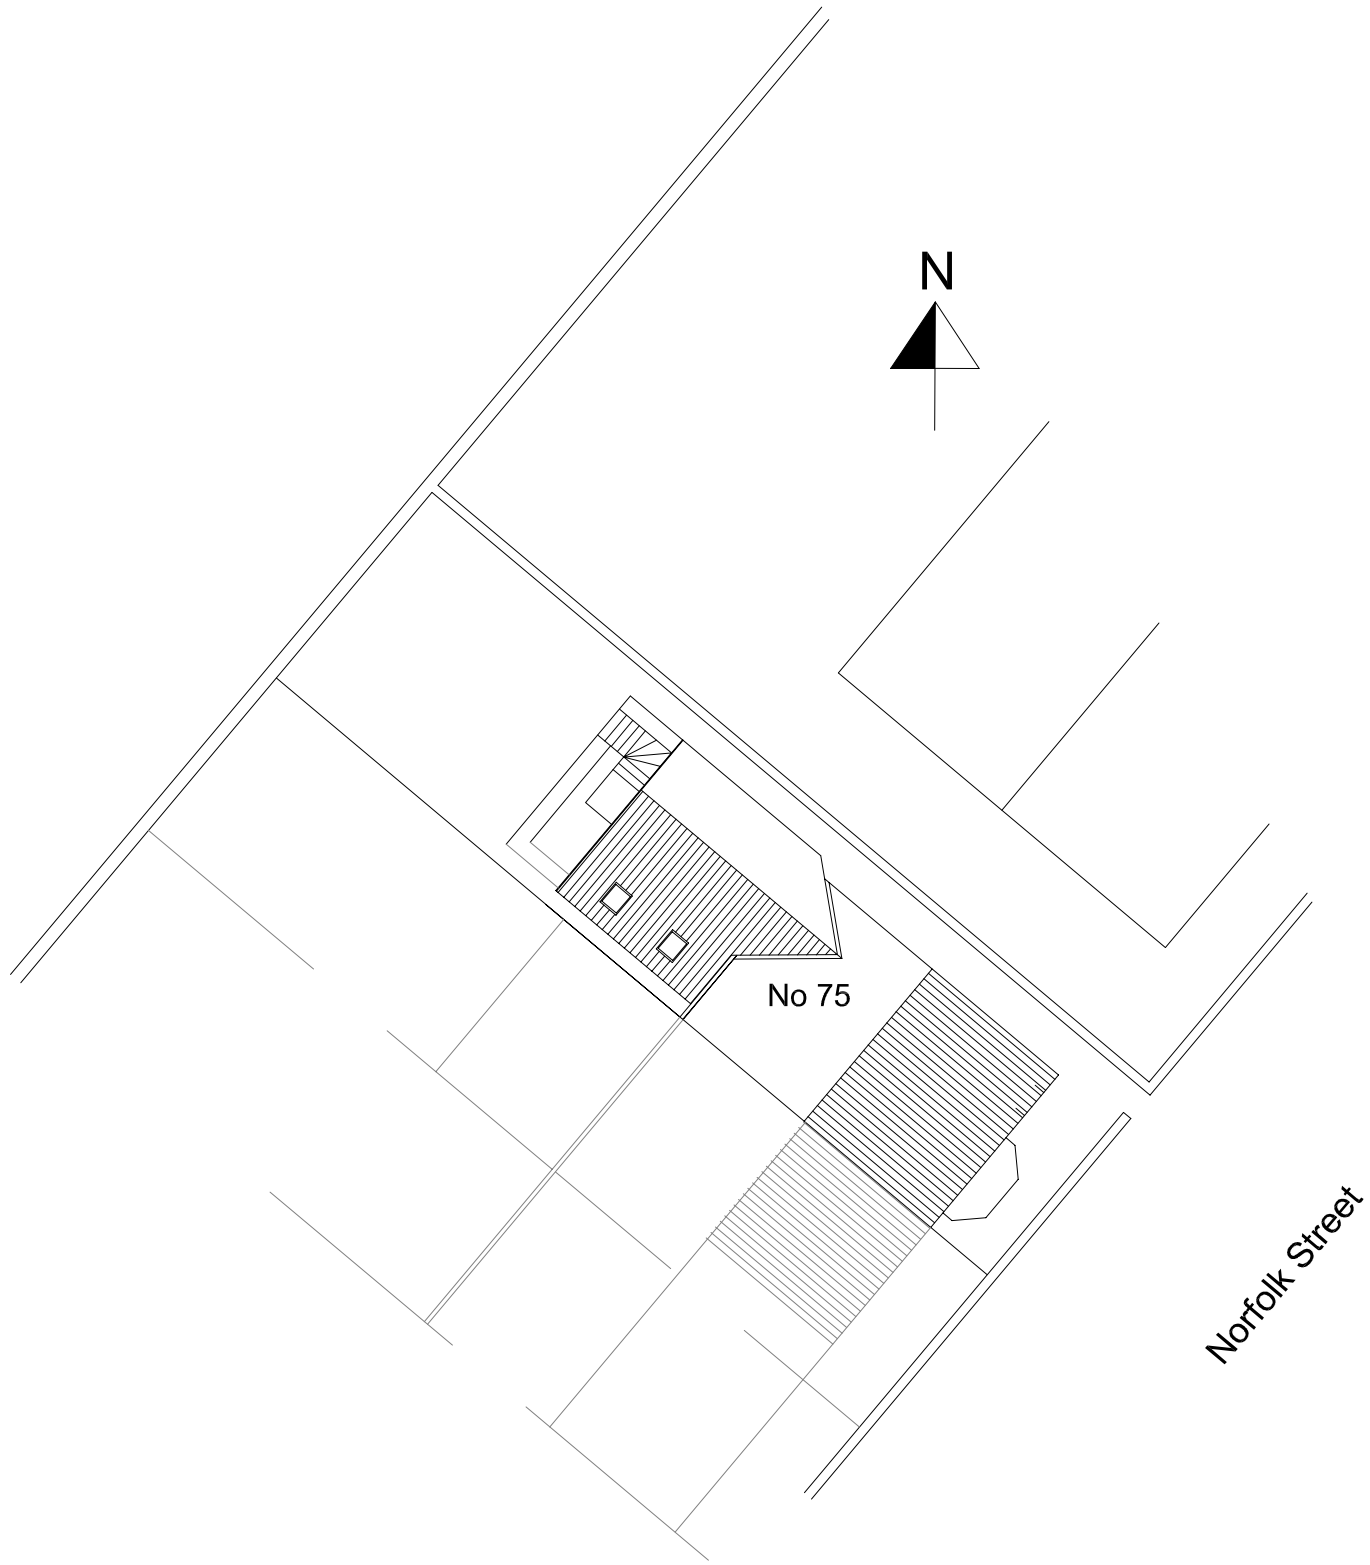

75 Norfolk Street
Glossop
Location Plan

DRAWN	PAL	DATE	June 11
JOB No	RBP/11	SCALE	1:100@A3
DWG No	05	Rev	

For Mr R Brereton