

Proposed Rear Elevation

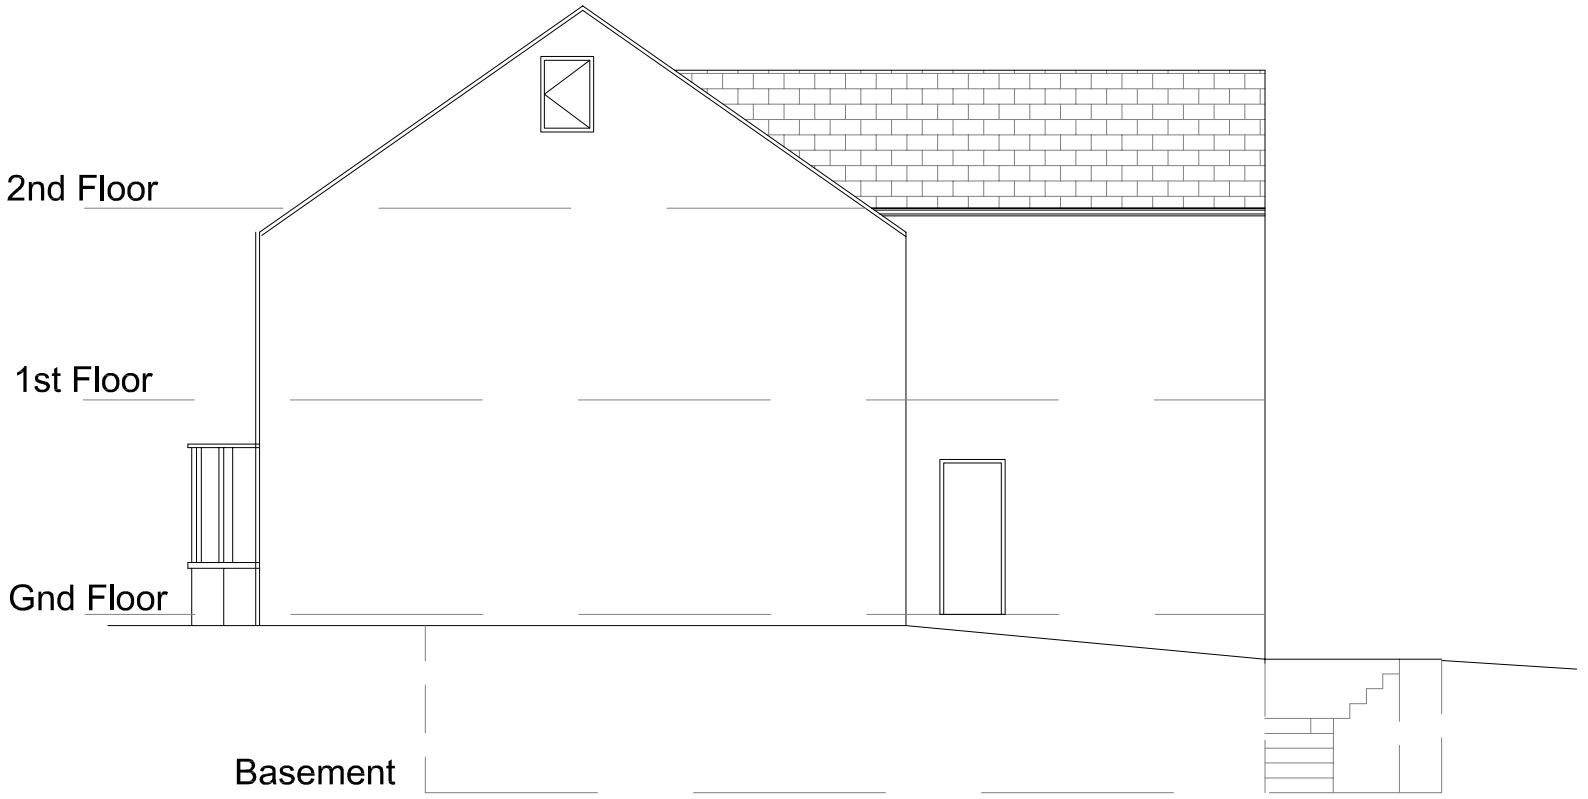


Proposed Side Elevation



Bay Dismantled and Rebuilt

Front Elevation

Walls - Stone to match existing
Roof - Slate to match existing

For Mr R Brereton

# 75 Norfolk Street
# Glossop
# Prop Elevations

| | | | |
|---|---|---|---|
| DRAWN | PAL | DATE | June 11 |
| JOB No | RBP/11 | SCALE | 1:100@A3 |
| DWG No | 02 | Rev | |