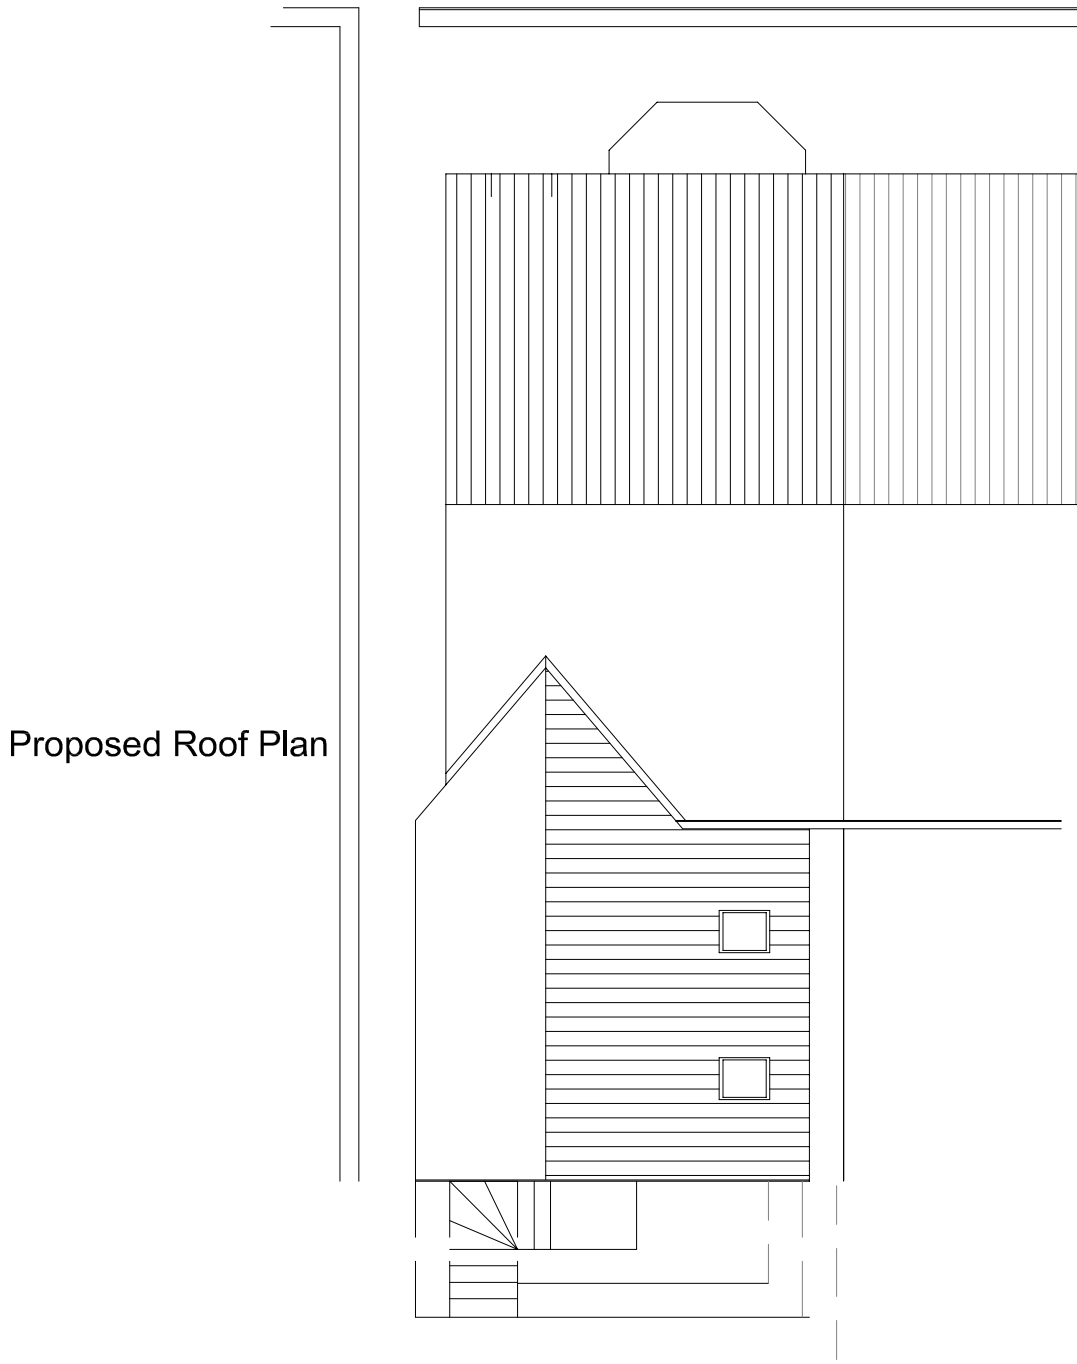

Proposed Roof Plan

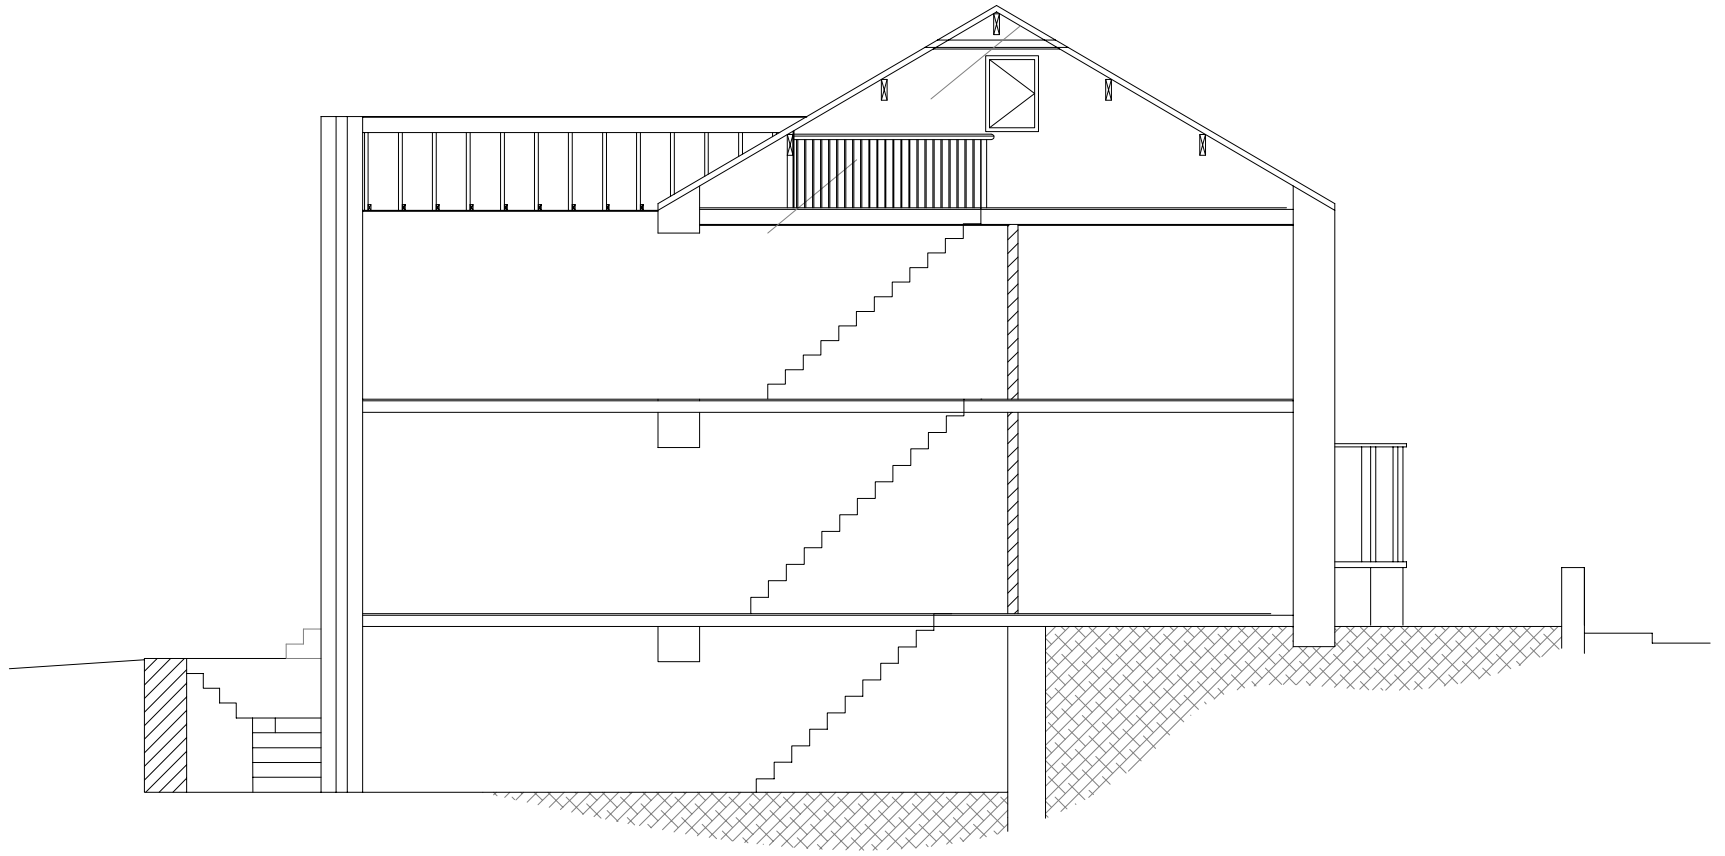

Long Section

For Mr R Brereton

75 Norfolk Street
Glossop
Prop Roof Plan & Section

DRAWN	PAL	DATE	June 11
JOB No	RBP/11	SCALE	1:100@A3
DWG No	03	Rev	