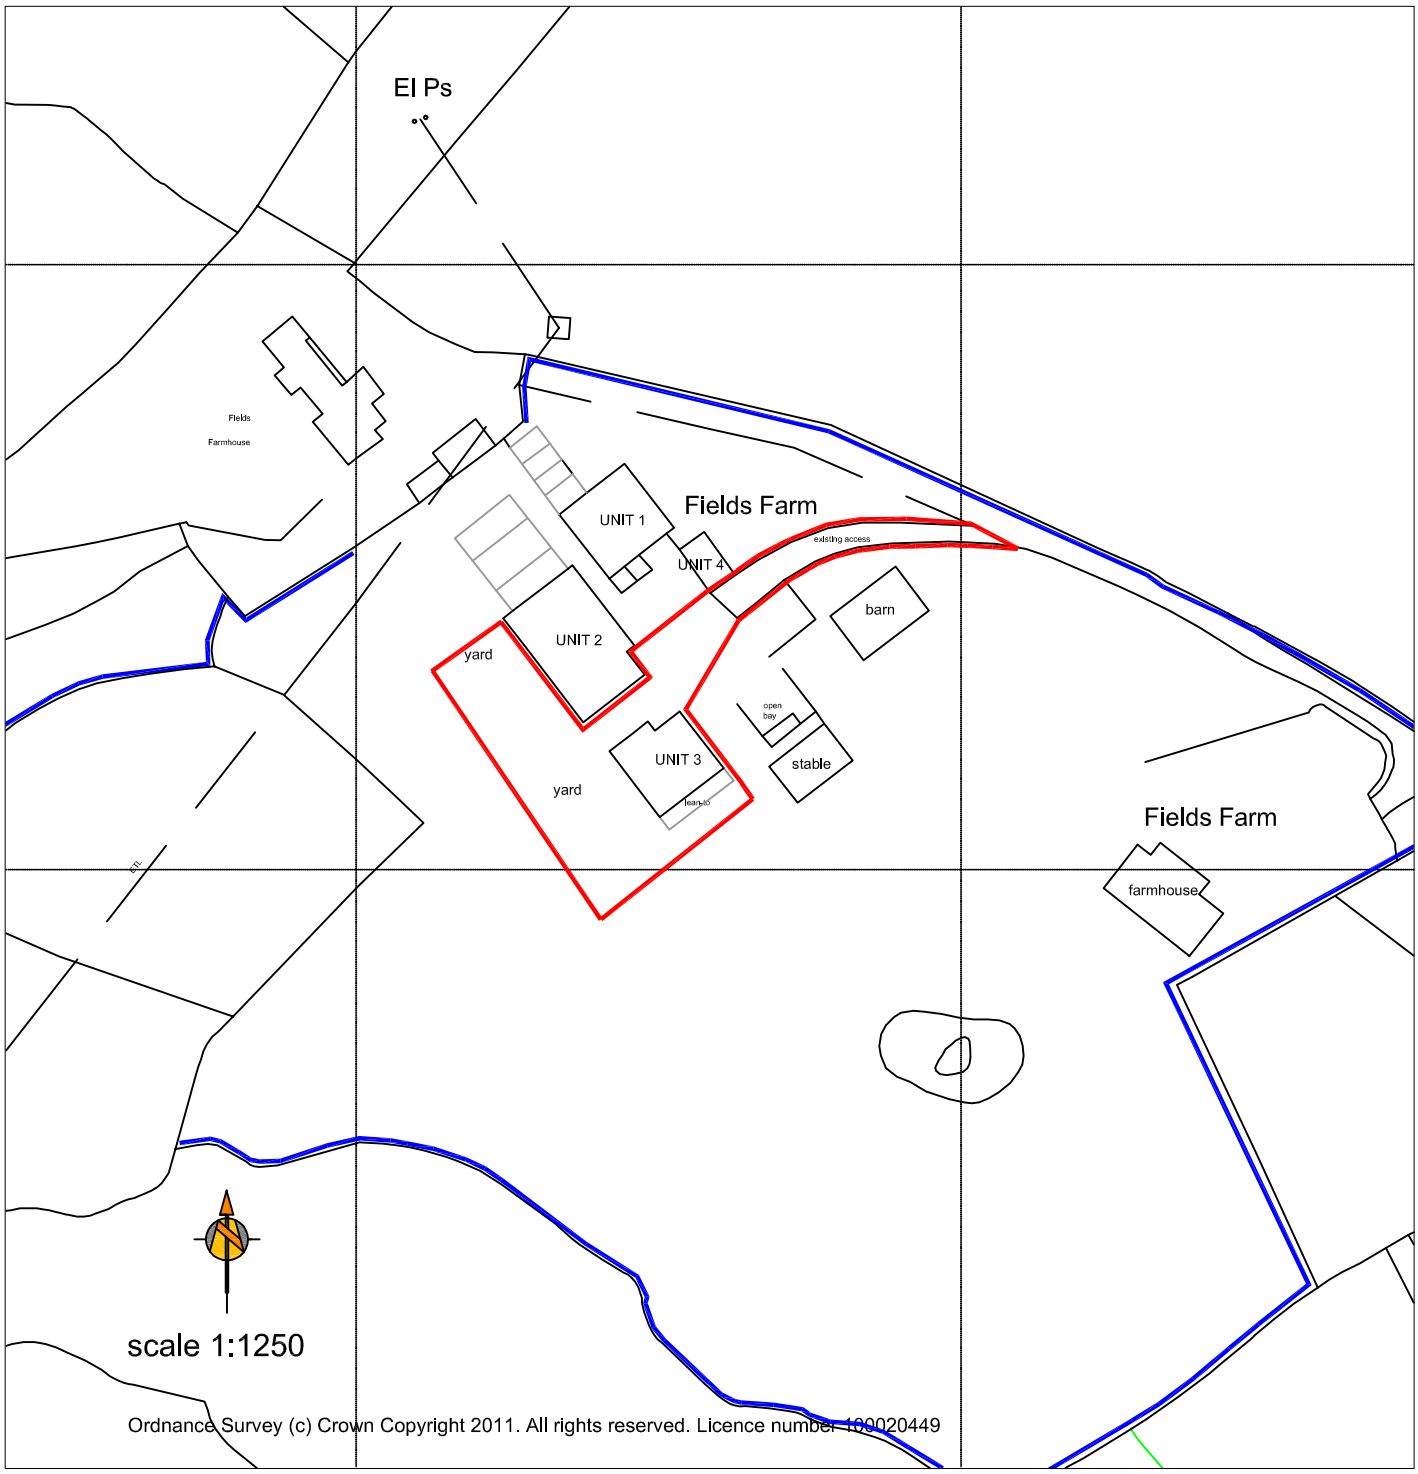


Ordnance Survey (c) Crown Copyright 2011. All rights reserved. Licence number 100020449

PROPOSED CHANGE OF USE OF REDUNDANT AGRICULTURAL BUILDINGS TO LOG STORAGE PROCESSING AND DISTRIBUTION AT

FIELDS FARM LONG LANE CHARLESWORTH FOR

MR.L.DUNWOODY

L O C A T I O N P L A N

scale 1:1250 drg.no. LD/1/Rev.A date 9/11

J R A MOORHOUSE PLANNNING
chartered town planning consultant
18 DALE ROAD MARPLE STOCKPORT CHESHIRE SK6 6HA
tel: 0161 427 4808 e-mail a.moorhouse1@ntlworld.com fax: 0161 427 8580