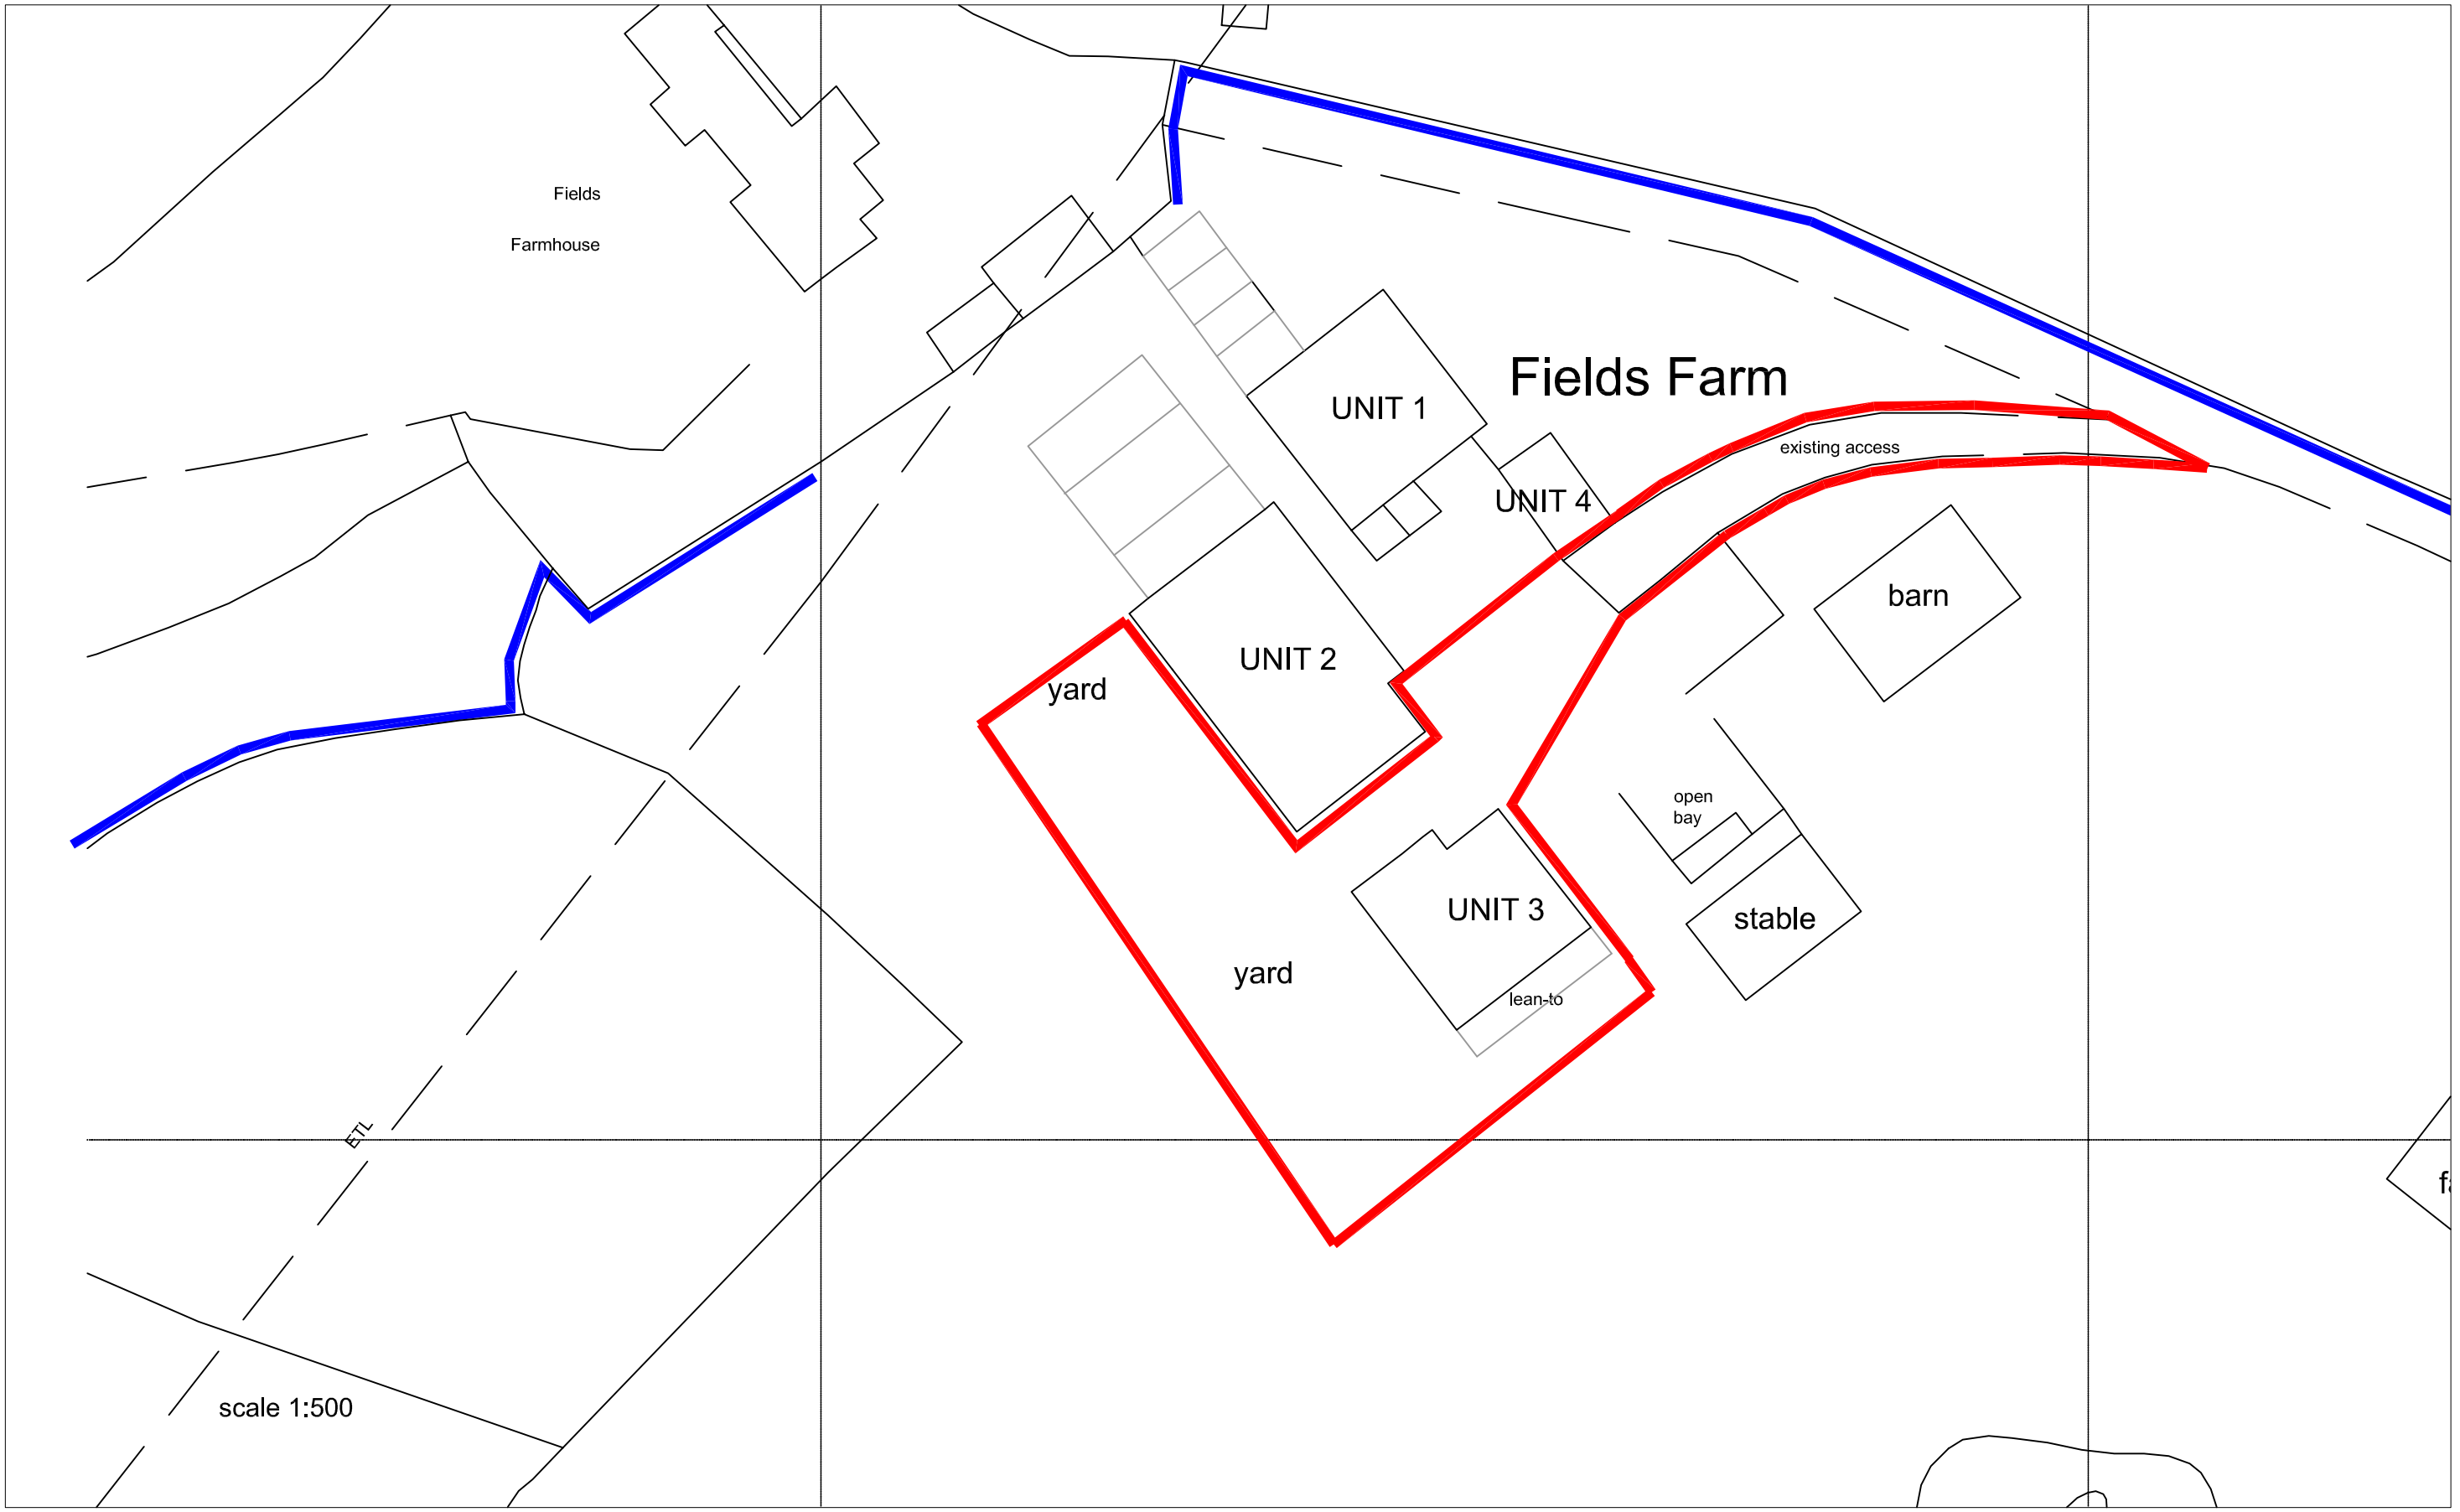


J R A MOORHOUSE PLANNNING
chartered town planning consultant
18 DALE ROAD MARPLE STOCKPORT CHESHIRE SK6 6HA
tel: 0161 427 4808 e-mail a.moorhouse1@ntlworld.com fax: 0161 427 8580

PROPOSED CHANGE OF USE OF REDUNDANT AGRICULTURAL BUILDINGS TO LOG STORAGE PROCESSING AND DISTRIBUTION AT

FIELDS FARM LONG LANE CHARLESWORTH FOR

MR.L.DUNWOODY

LOCATION PLAN scale 1:500 drg.no. LD/3/Rev.A date 9/11