

HPK/2011/0381

AMENDED PLAN
REC'D : 13/5/08

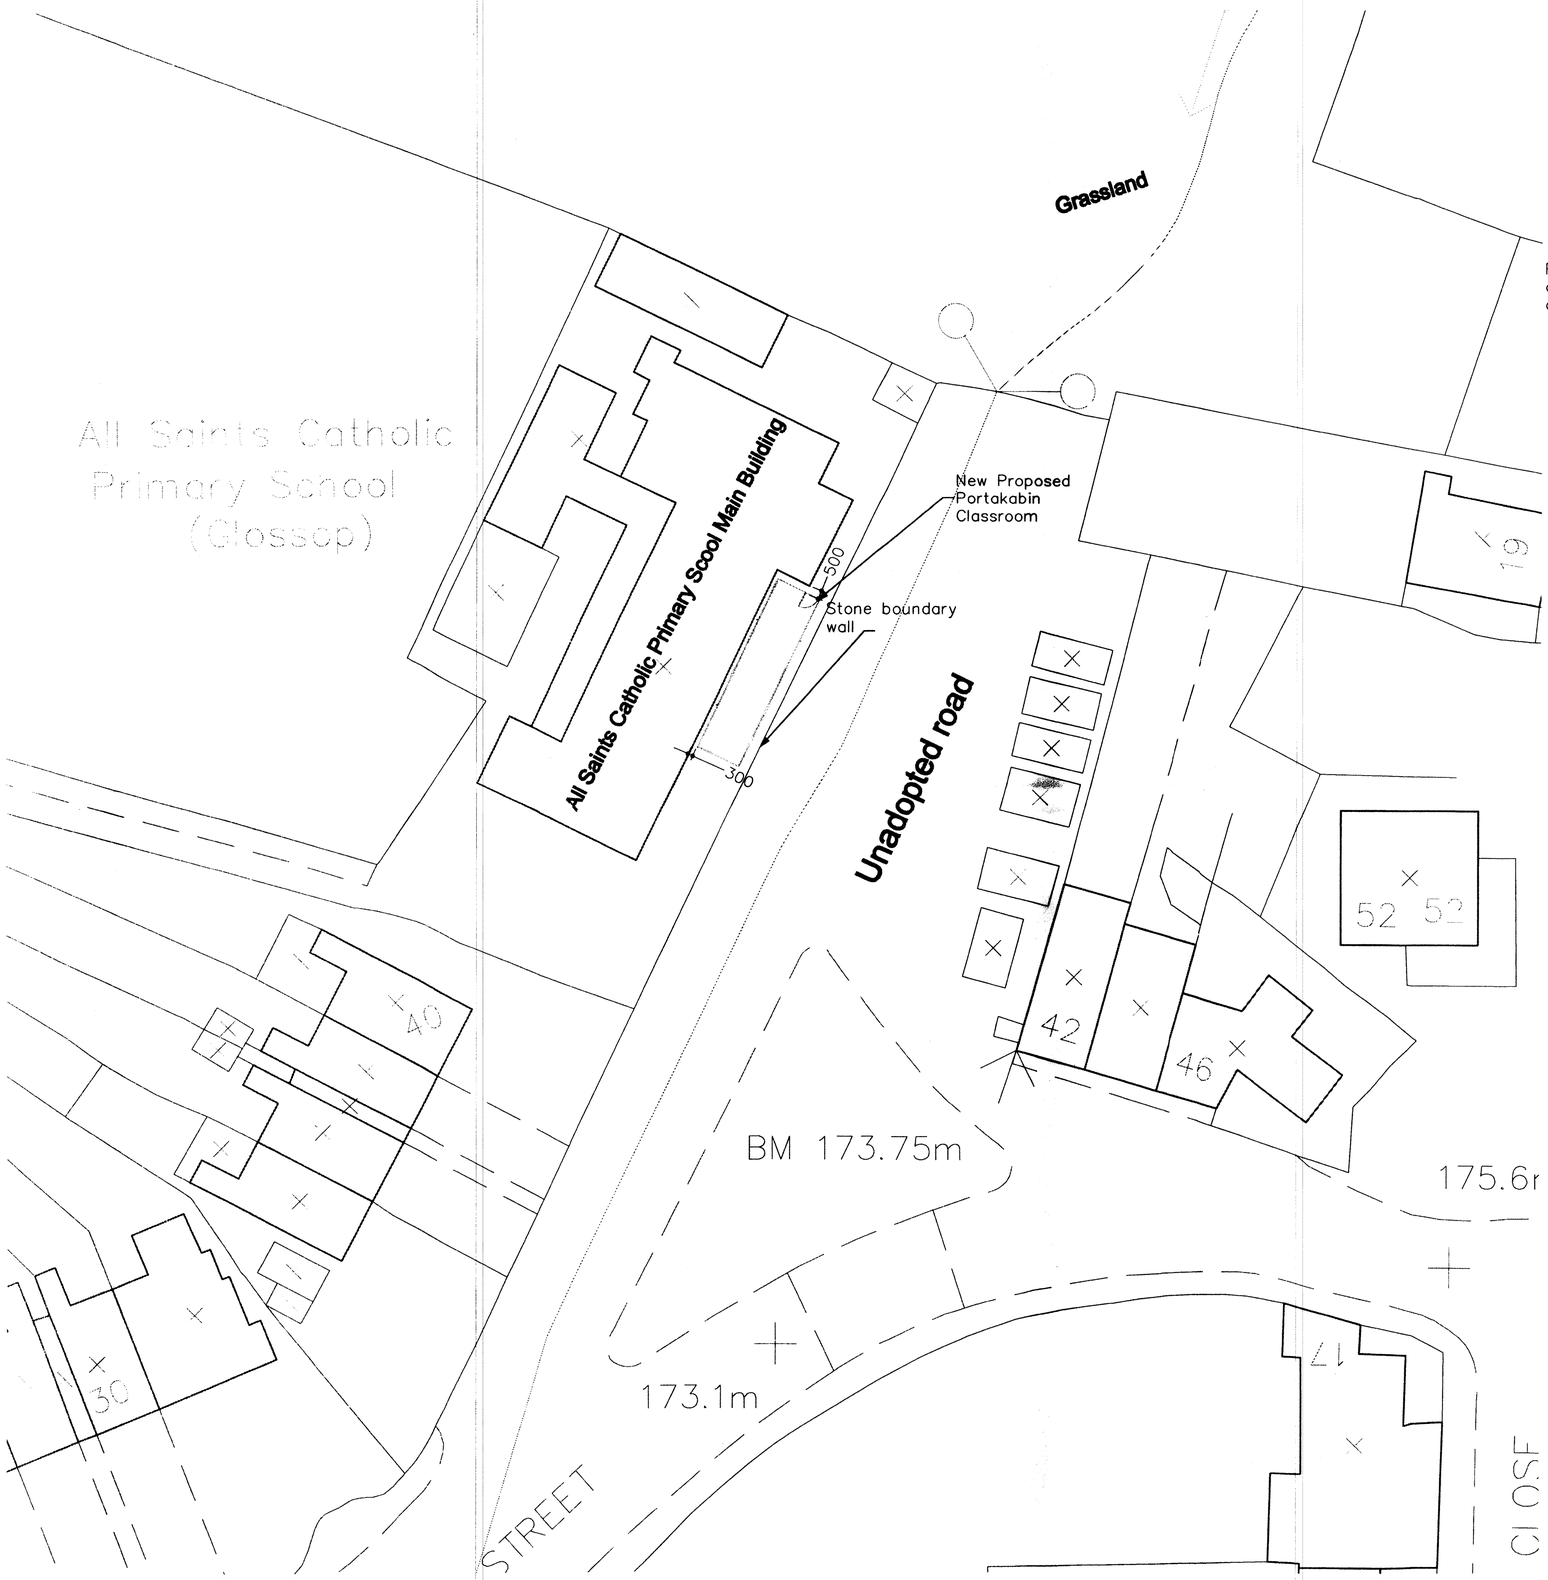

BLOCK PLAN
scale 1:200

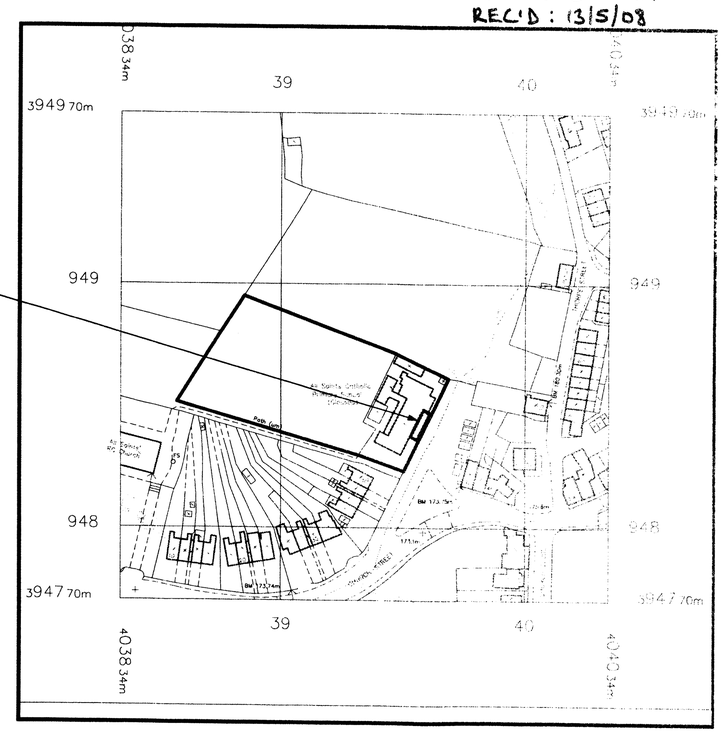

© Crown Copyright **2006**
Reproduction in whole or in part is prohibited without the prior permission of Ordnance Survey.

LOCATION PLAN
scale 1:1250

Revisions:

A: Building has moved. 12/05

HIGH PEAK BOROUGH COUNCIL
GLOSSOP SITE
RECEIVED
14 SEP 2011
FILE REF
REPLY REQUIRED

Portakabin **Total Solutions**

Proposed Temporary Classroom
All Saints Catholic primary School
Church Street
Glossop
SK137RJ

Date: 12 May 2008

Scale : 1:200 & 1:1250

Drawing Number TSS027 Rev A