
CAMplan
camplan.co.uk

HPK/2011/0502

HIGH PEAK BOROUGH COUNCIL
RECEIVED
14 SEP 2011

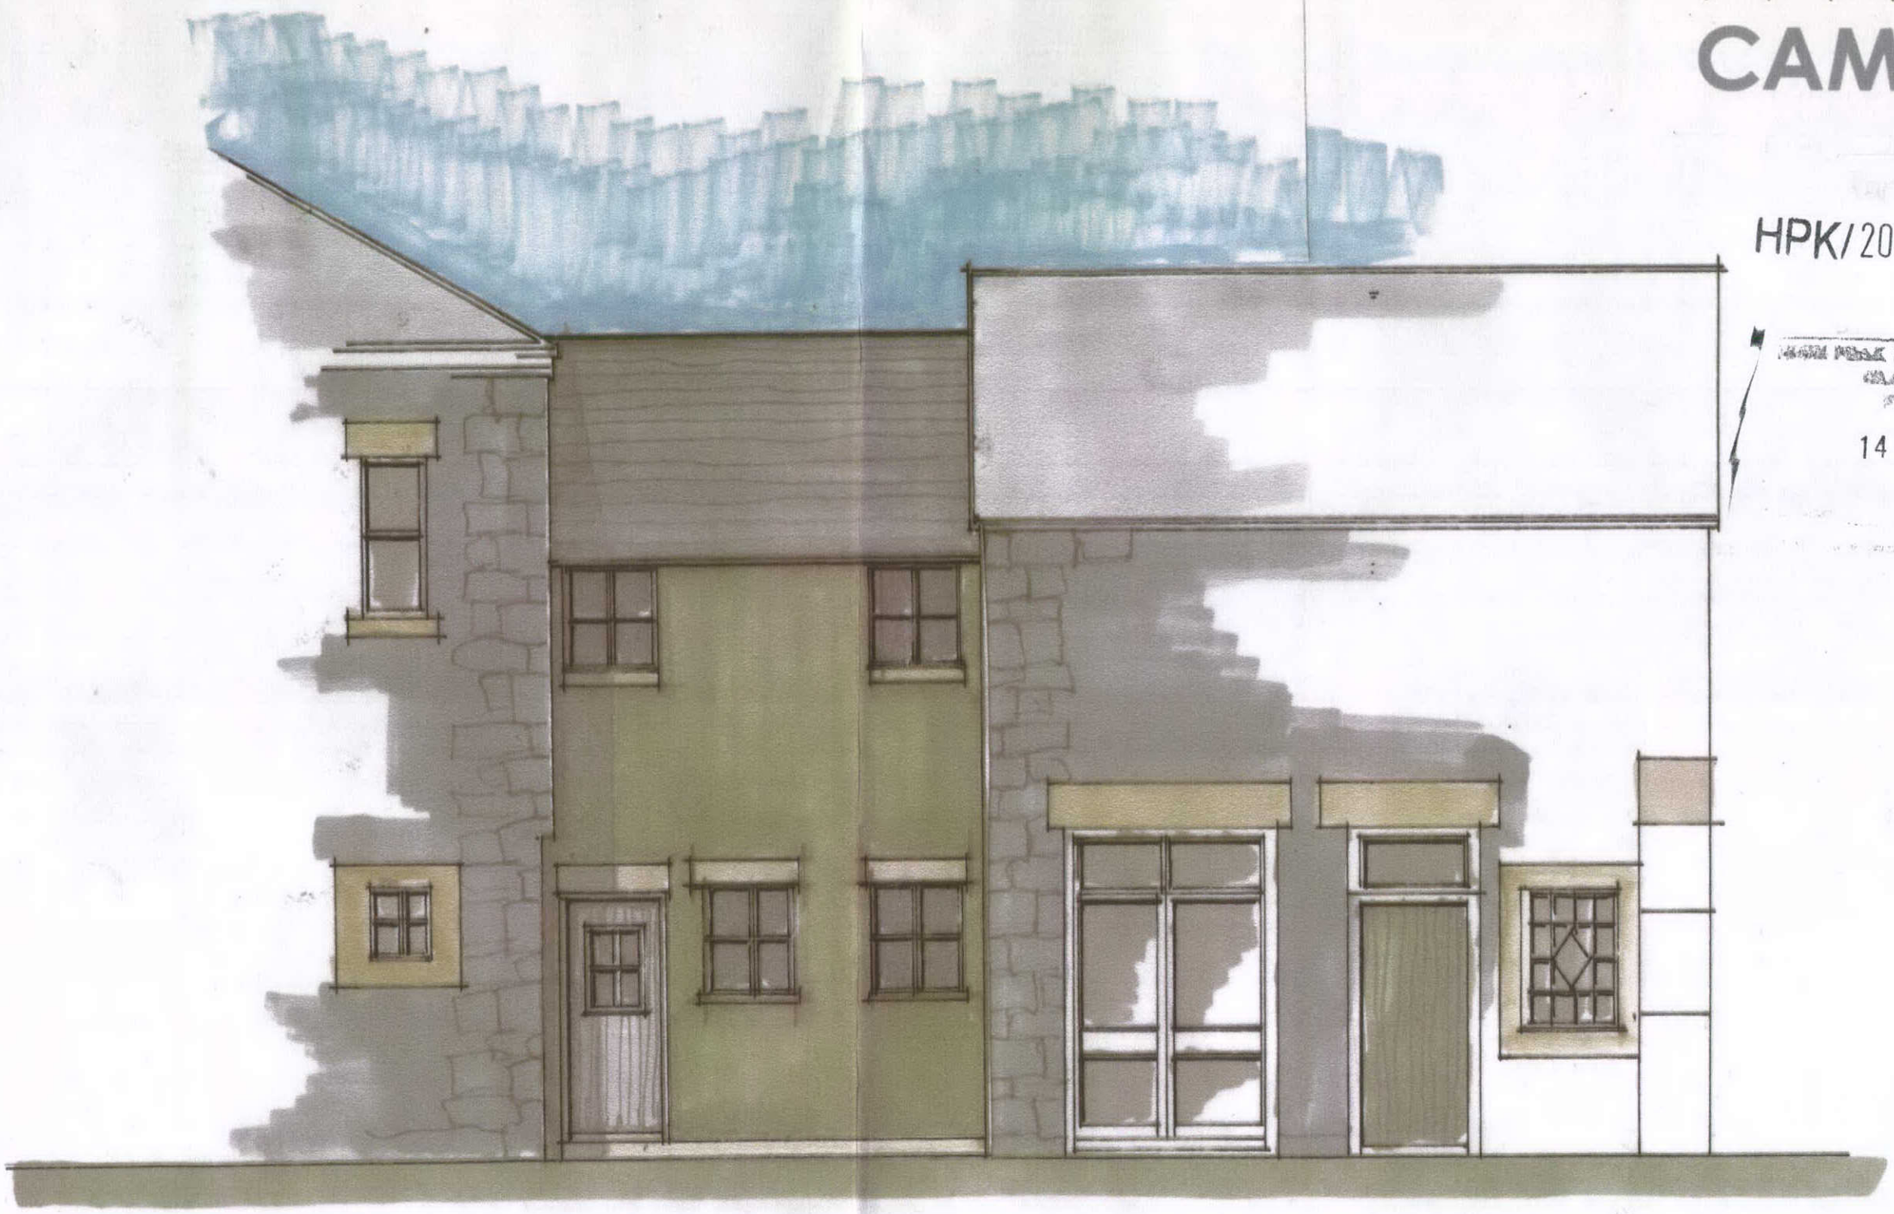

Rev. C ~ Roof added April 2011.

mark@camplan.co.uk
0115 947 6212

| | |
|---|---|
| Site: 10 High Street Chapel en le Frith | |
| Description: Proposed East Elevation AS APPROVED | |
| Client: NG Webb | Date: APRIL 2011 |
| Scale: 1:50 @ A3 | No: 0187/R/113C |

© CAMplan - DO NOT SCALE: PLANNING PURPOSES ONLY