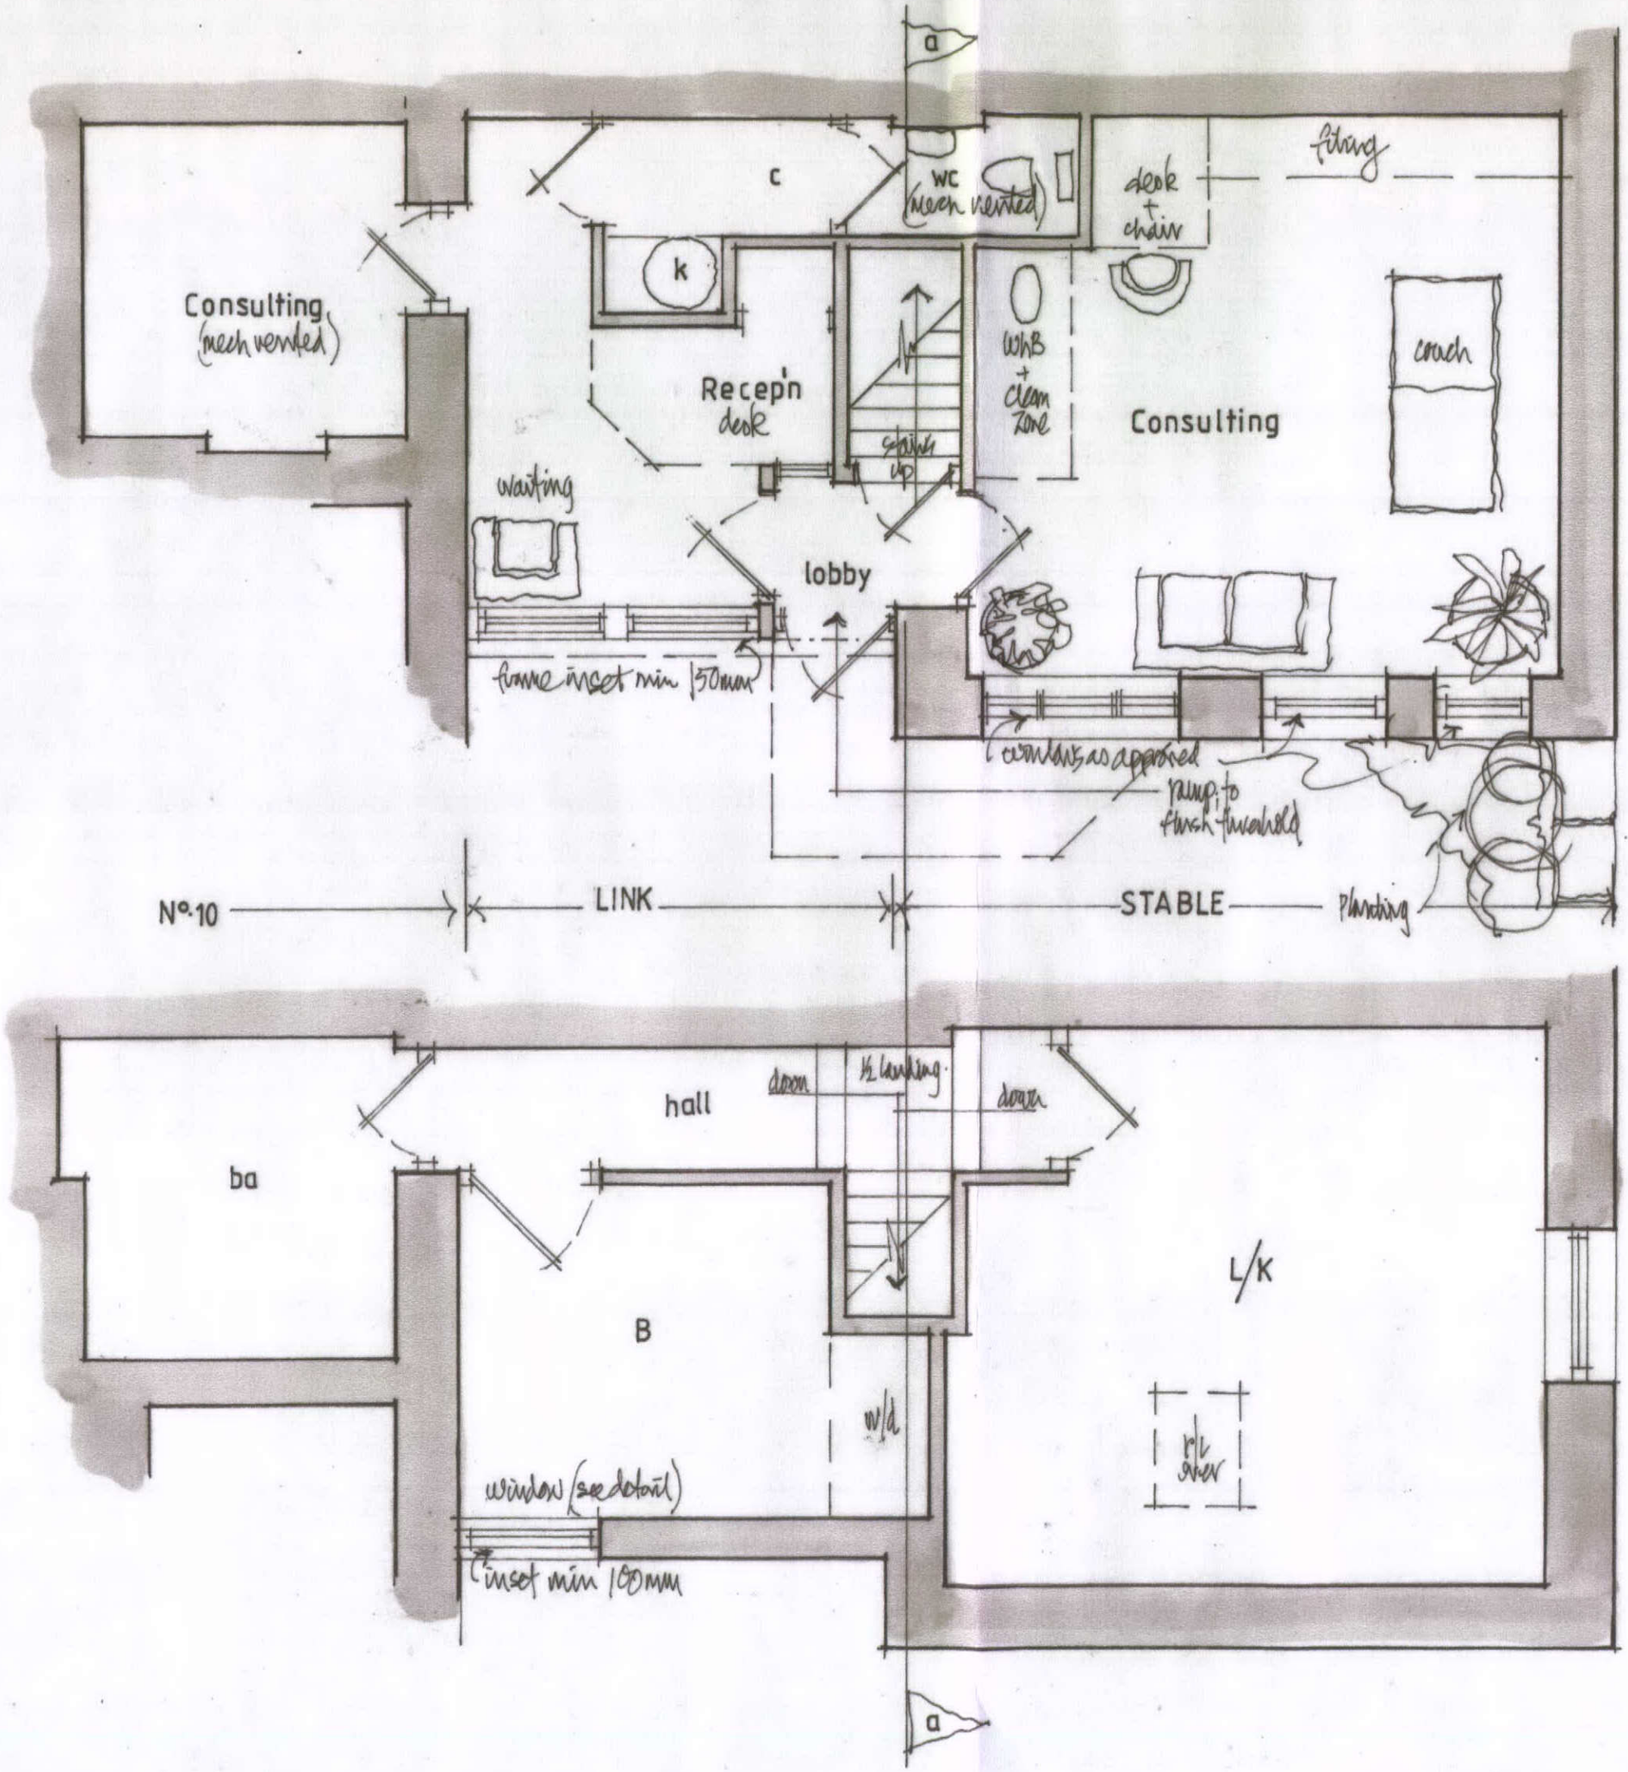


G

F

CAMplan
camplan.co.uk

HPK/2011/0502

NORTH POLE PLANNING CONSULTANTS
RECEIVED
14 SEP 2011

mark@camplan.co.uk 0115 947 6212	
Site: 10 High Street Chapel en le Frith	
Description: UNIT 1 Proposed Floor Plans Live Work Unit	
Client: NG Webb	Date: Aug 2011
Scale: 1:50 @ A3	No: 0187/LW/116

© CAMplan - DO NOT SCALE: PLANNING PURPOSES ONLY