

HPK/2011/0501


2 DRWG

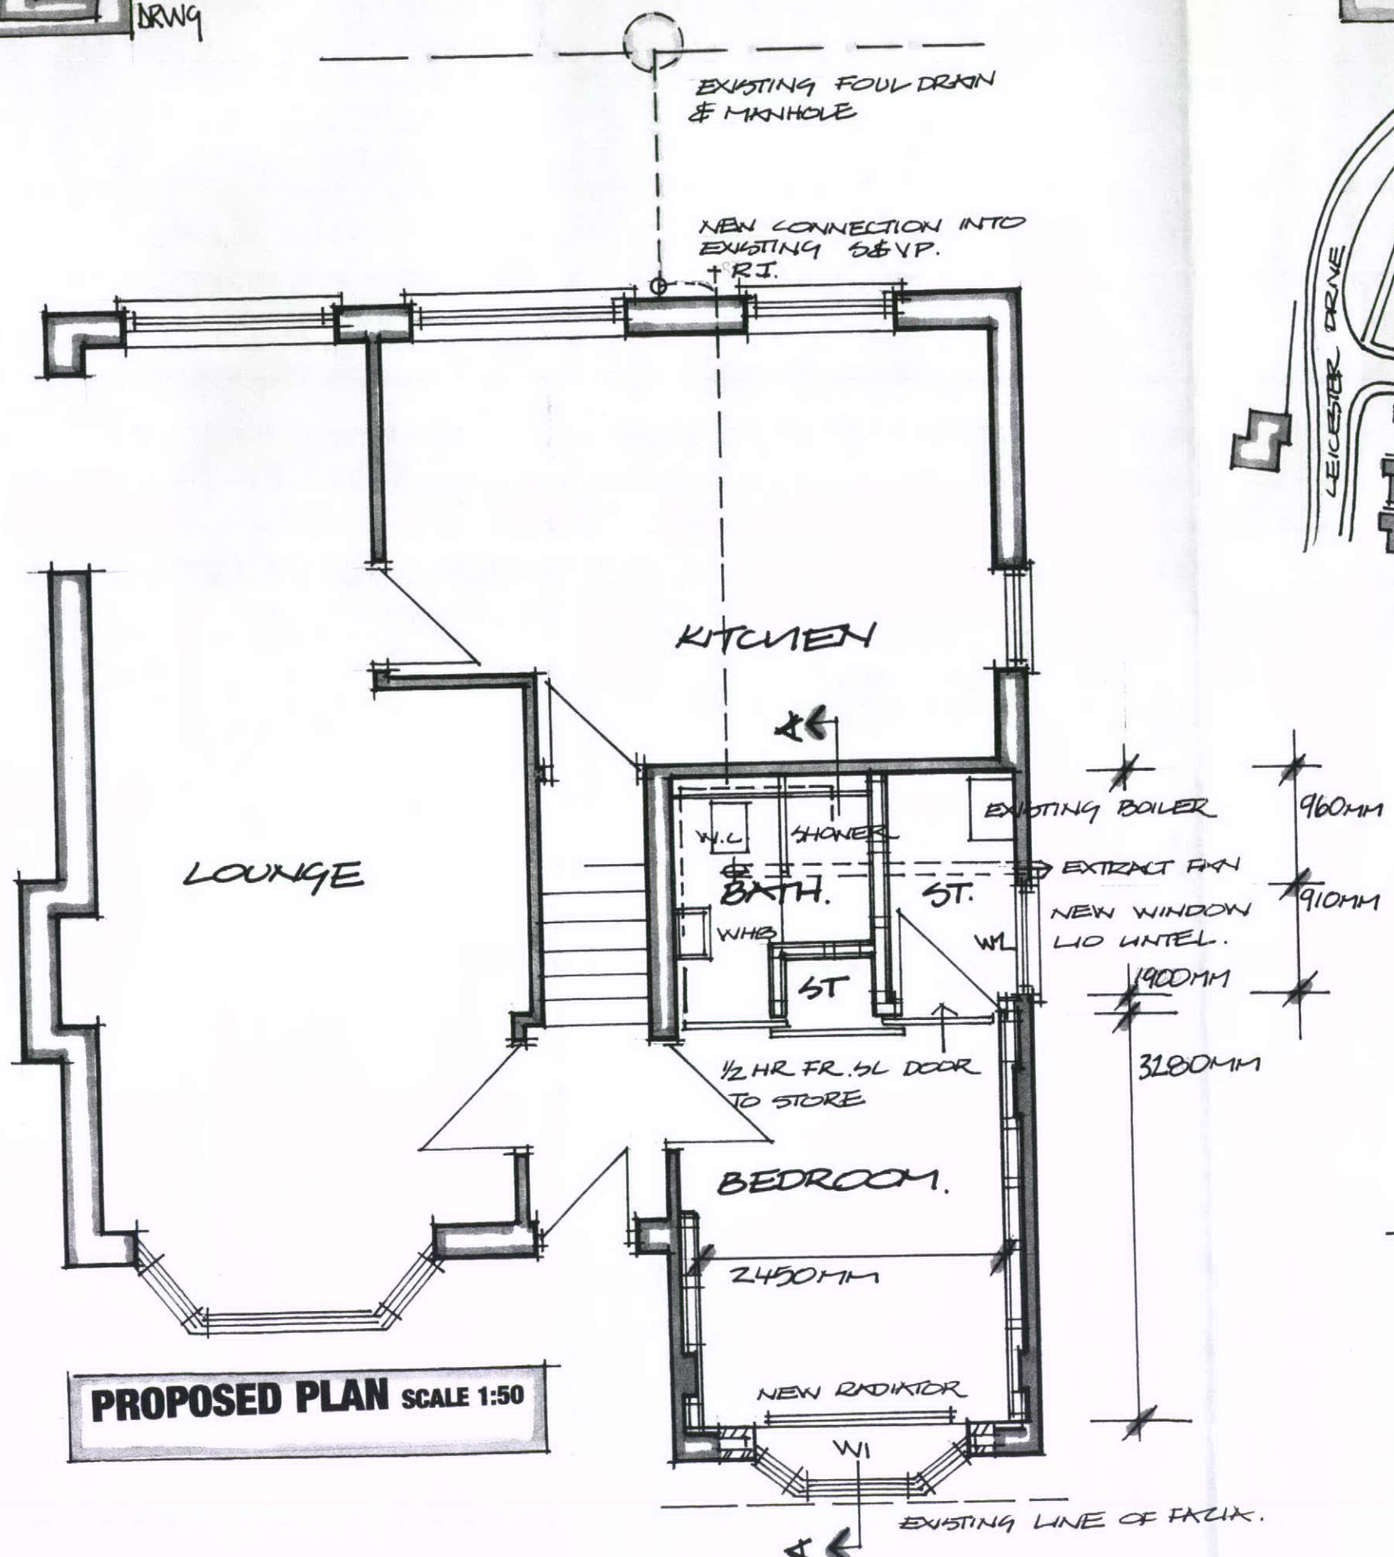

PROPOSED PLAN SCALE 1:50

LOCATION PLAN SCALE 1:1250

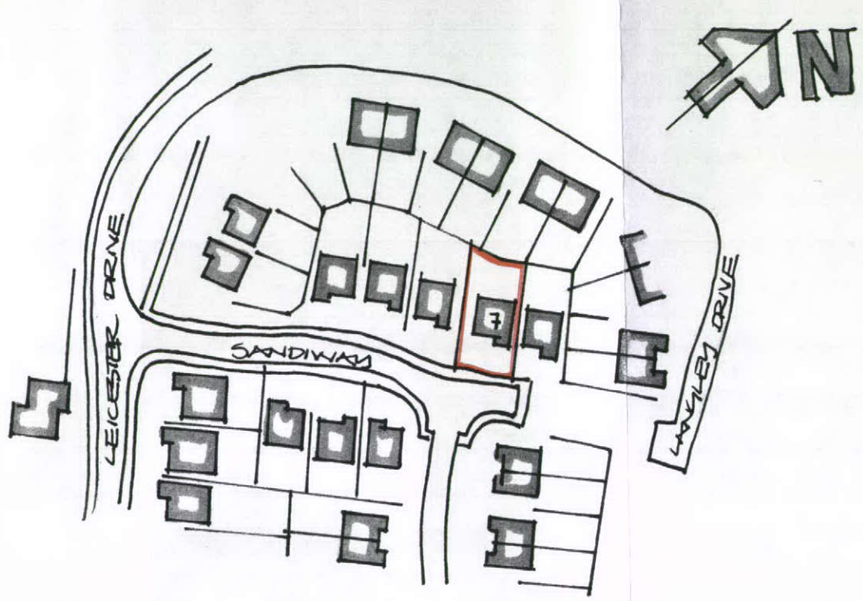

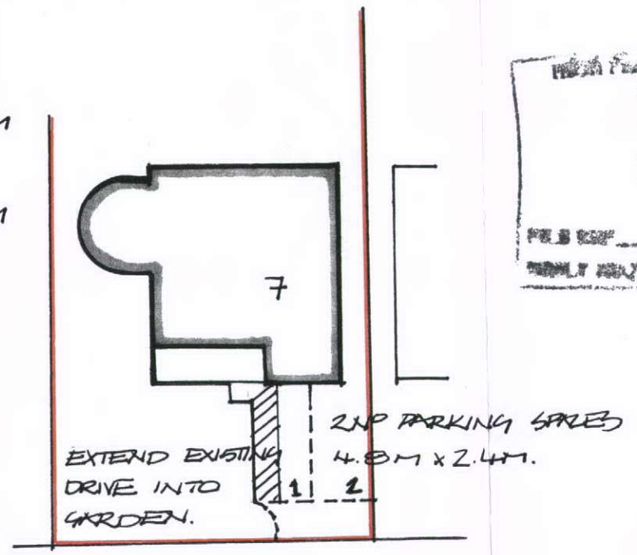

BLOCK PLAN SCALE 1:250

HIGH PEAK BOROUGH COUNCIL
GLOSSOP SITE
RECEIVED
15 SEP 2011
FILE REF
REPLY REQUIRED

PROPOSED GARAGE CONVERSION INTO BEDROOM AND EN-SUITE BATHROOM:

7 SANDIWAY, SHIREBROOK PARK, GLOSSOP, DERBYSHIRE SK13 8SS