HPK/2011/0431

ELEVATIONS TO REAR EXTENSION

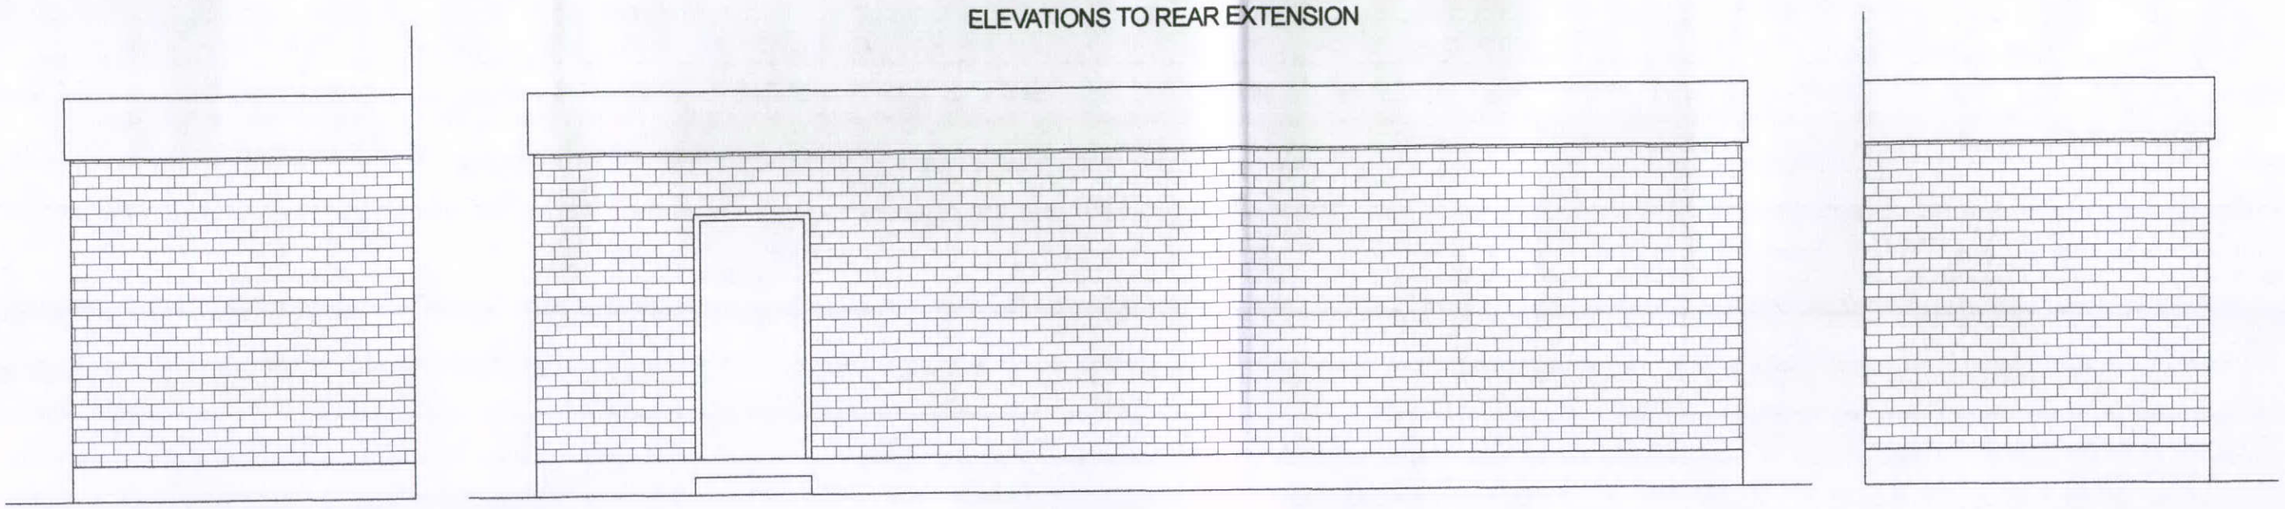

ELEVATION TO VICTORIA PARK ROAD

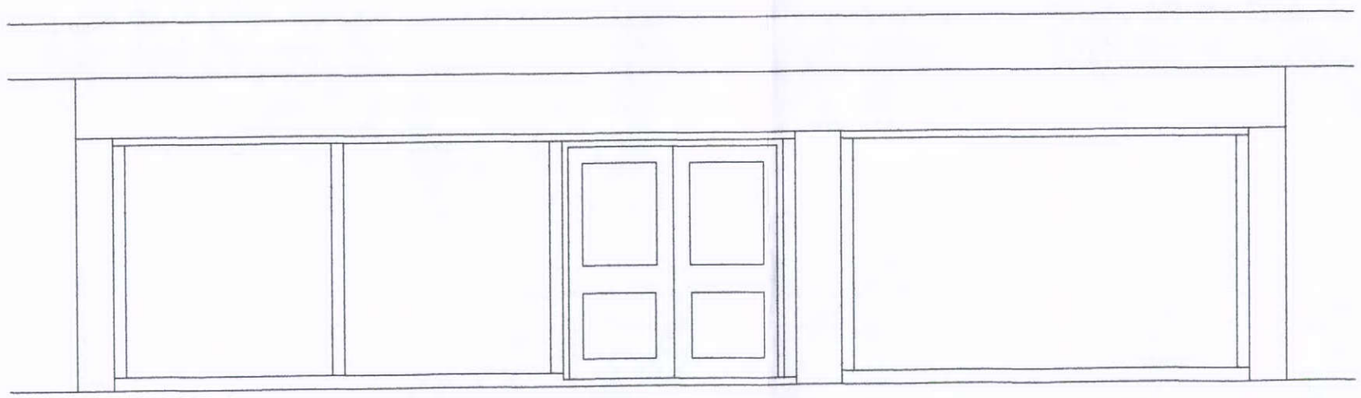

windows and door with roller shutter

windows with roller shutter

projecting canopy

sign fascia

HIGH PEAK & DERWENT COUNCIL
GLOSOP SITE
RECEIVED
15 SEP 2011
FILE REF
REPLY REQUIRED

Rev	Details	Date	PROPOSED CONVERSION TO COMMUNITY CENTRE AT FORMER SPAR SHOP, VICTORIA PARK ROAD, FAIRFIELD, BUXTON, FOR BUXTON METHODIST CIRCUIT, ELEVATIONS	Trevor Gilman Design 73, Windsor Road Buxton Derbyshire SK17 7NR Tel 01298 24156 Fax 07977 106903	Scale 1/50	20.7.11
					Drg No FMC SPAR 03	Rev