NMA/2011/0037

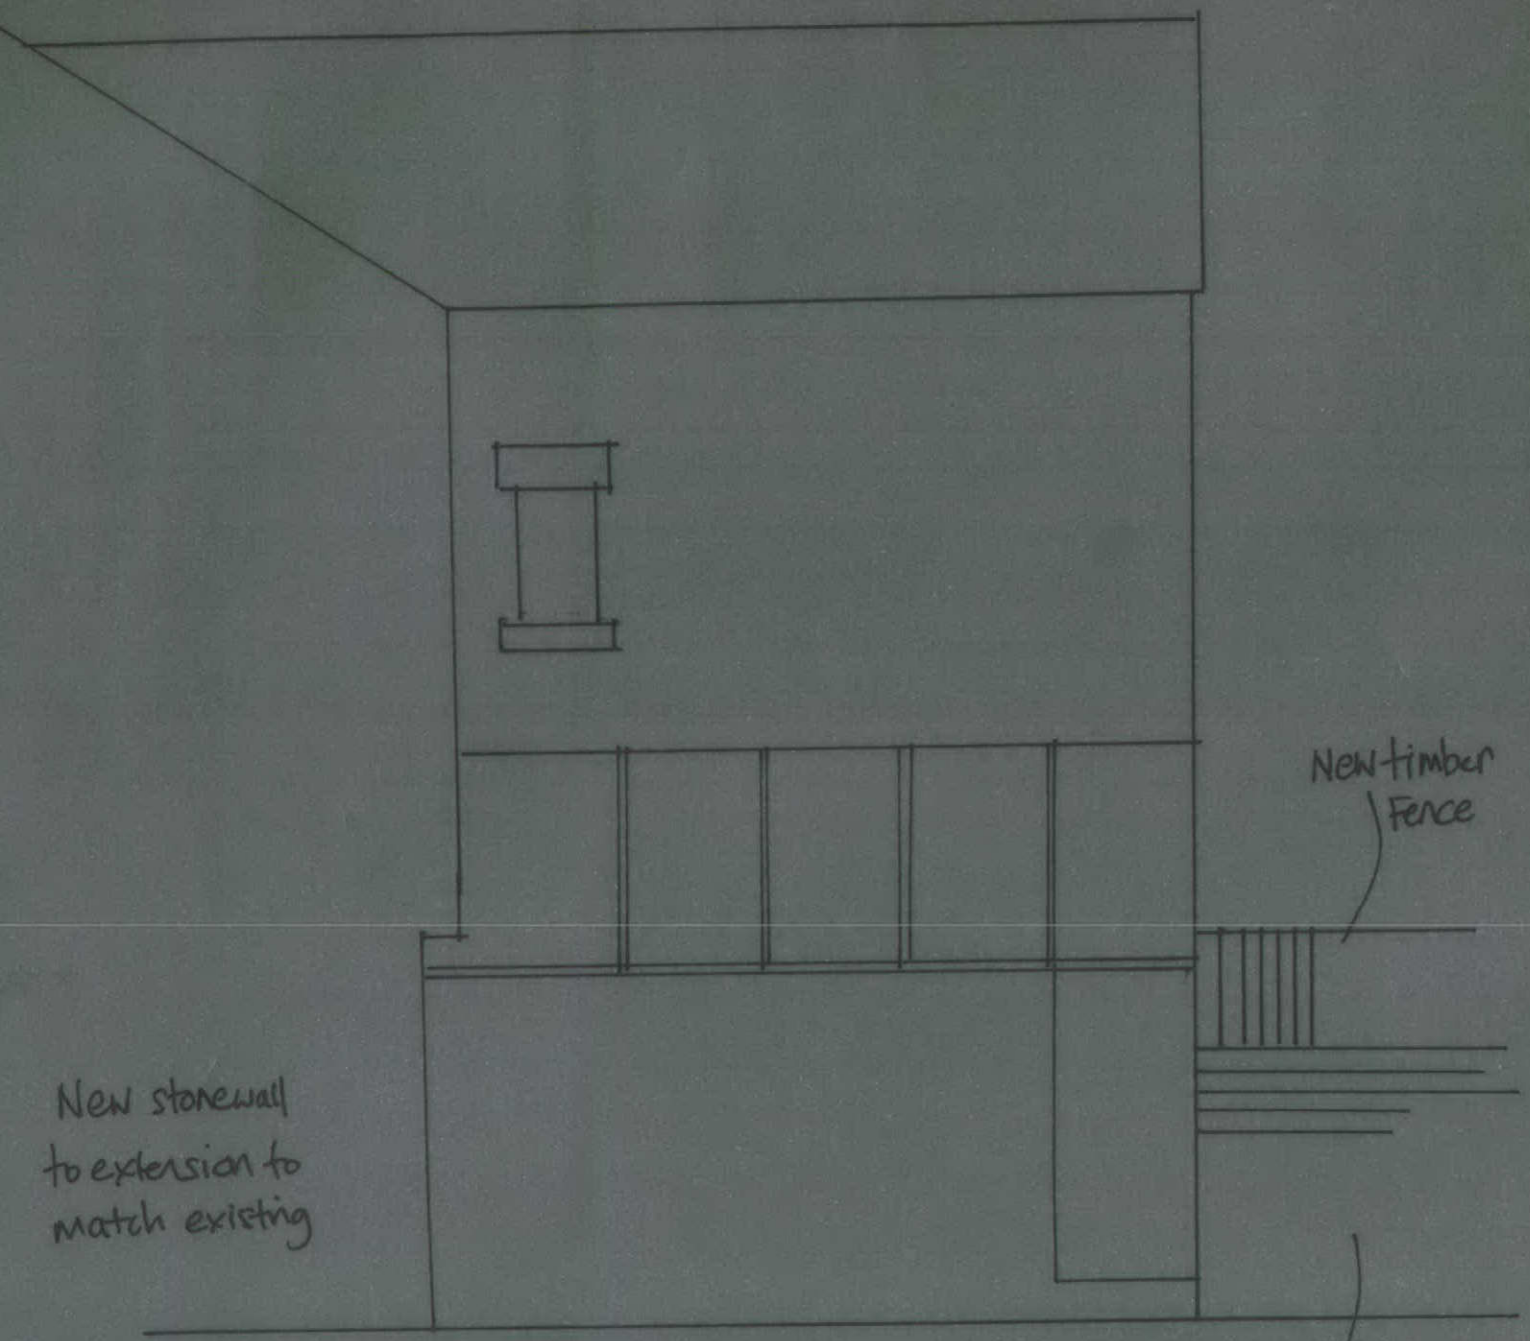

PROPOSED EAST ELEVATION
SCALE 1:50
DWG NO 7A.

RECEIVED
6 OCT 2011
FILE REF
REPLY REQUIRED