NMA/2011/0037

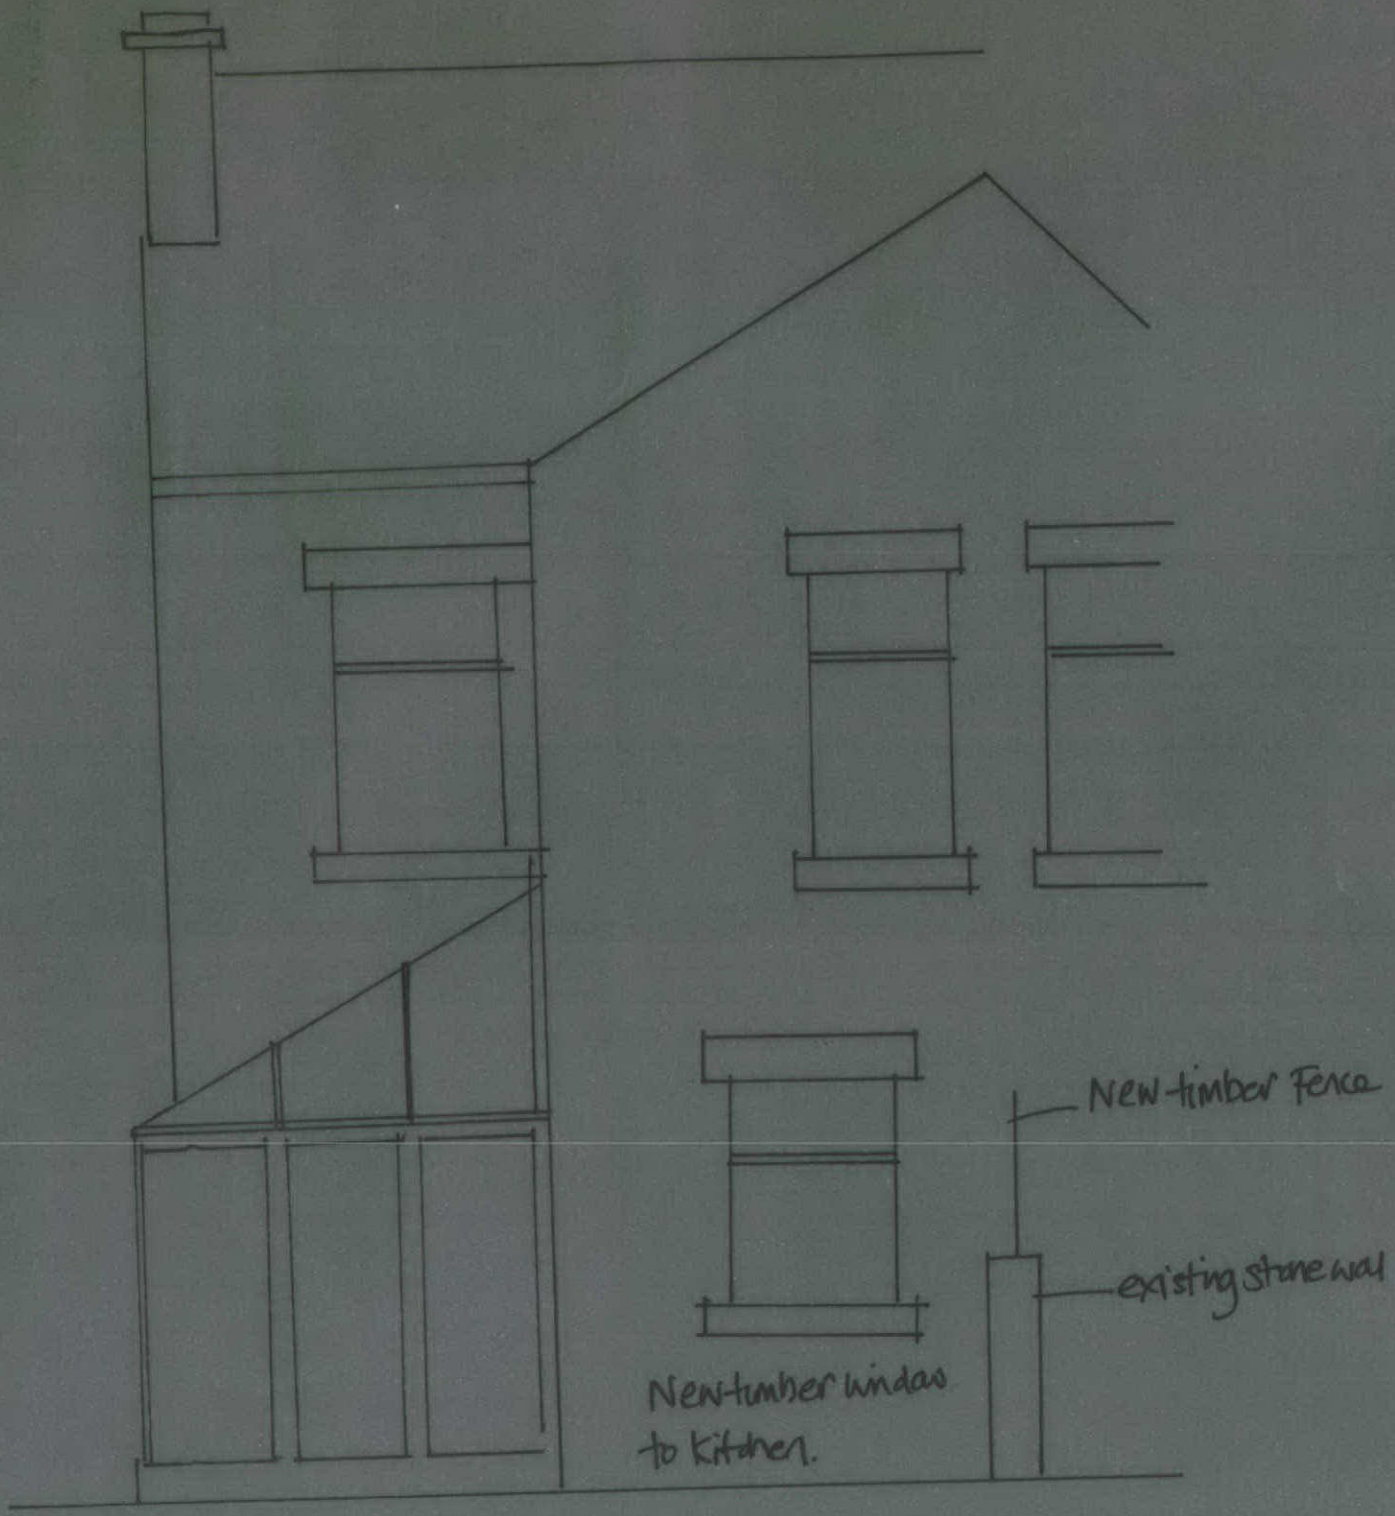

PROPOSED NORTH ELEVATION
SCALE 1:50
DRWG No 8A.

RECEIVED
06 OCT 2011