HPK/2011/0512

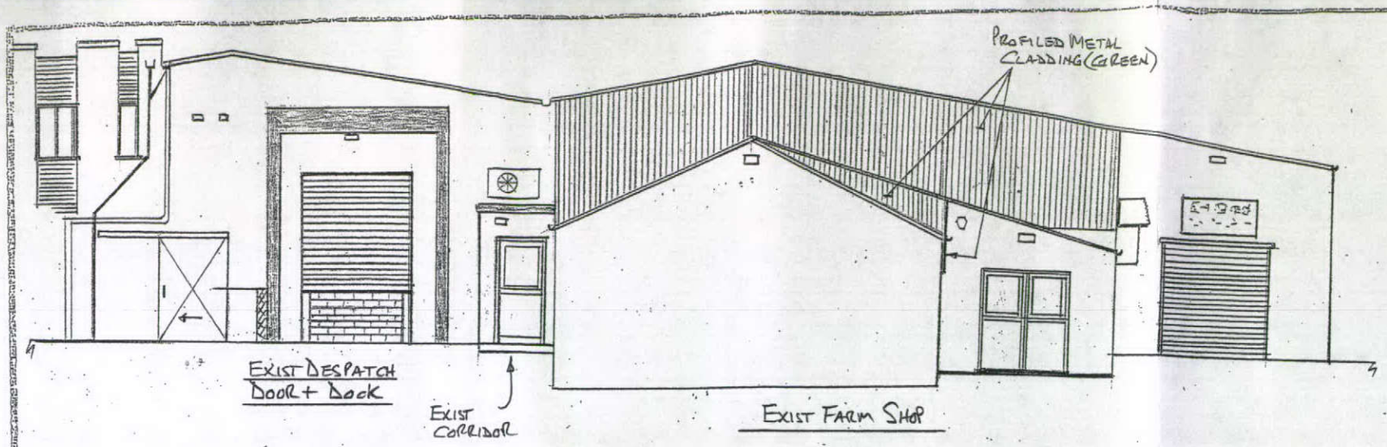

AS EXISTING SOUTH GABLE ELEVATION
TO EXIST. FARM SHOP + DESPATCH DOORS

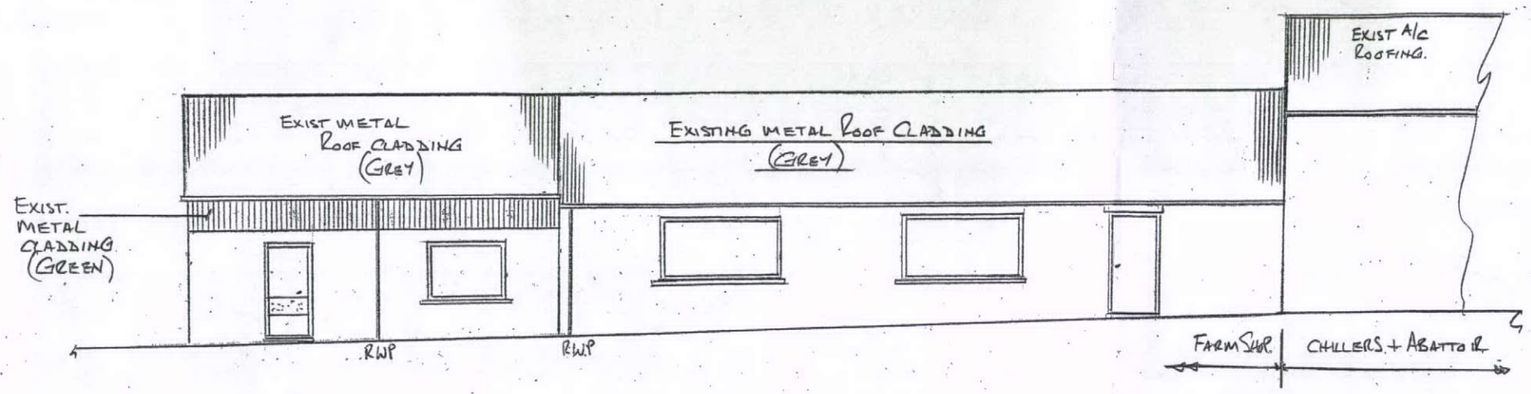

AS EXISTING EAST SIDE ELEVATION
TO EXIST. FARM SHOP
(AS VIEWED FROM BURLOW ROAD)

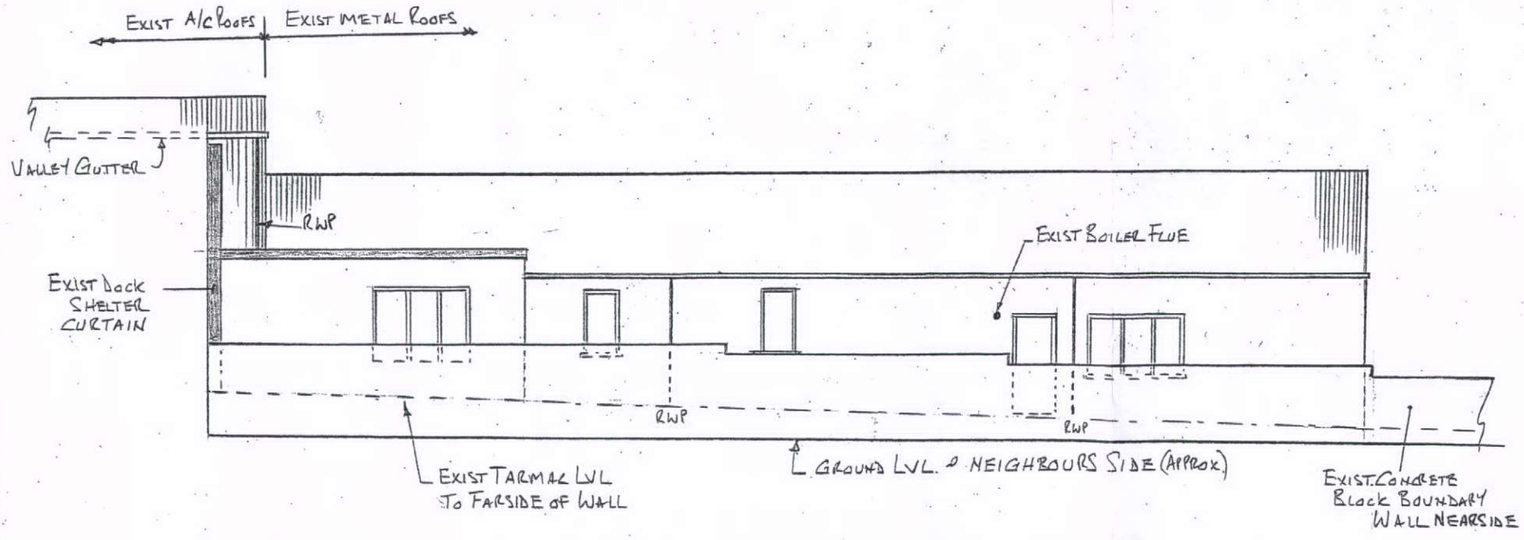

HIGH PEAK BOROUGH COUNCIL
GLOSOP SITE
RECEIVED
16 SEP 2011
FILE REF
REPLY REQUIRED

L.H.SLEIGHTHOLME LTD
STEELWORK AND CLADDING SPECIALISTS
WESTFIELD WORKS, HELPERTHORPE
MALTON, N. YORKSHIRE YO17 8TQ

F. REDFERN & SONS LTD.
HARLIN ABATTOIR
BURLOW ROAD
HARPUR HILL
BUXTON
SK17 9HT

AS EXISTING ELEVATIONS

AS NOTED

ALL WALLS TYPICALLY CEMENT RENDERED AND MASONRY PAINTED UNLESS NOTED

SCALE 1:125 @ A3 SIZE DRAWN W 23/8/11

A3 EXISTING
DRG. No. PP3