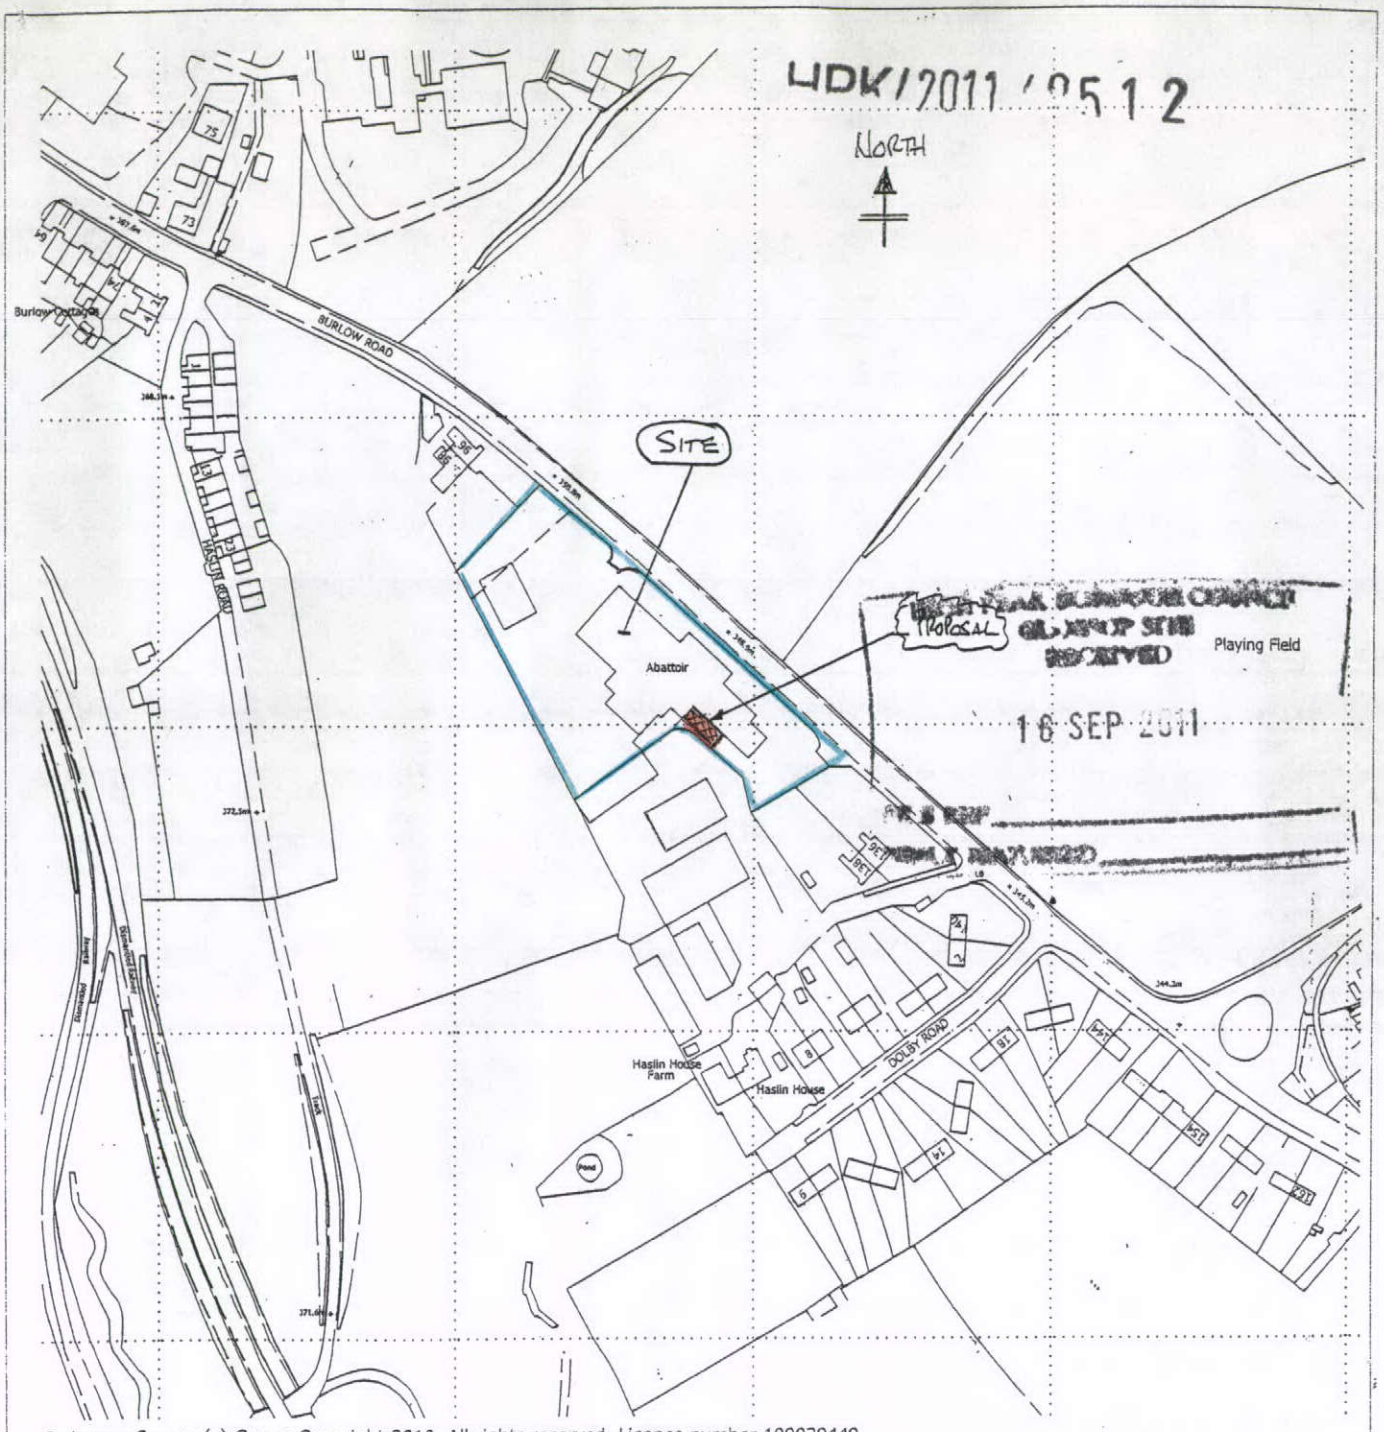

Ordnance Survey (c) Crown Copyright 2010. All rights reserved. Licence number 100020449



Reproduced from Ordnance Survey digital map data, 1:2500 scale, by permission of Ordnance Survey on behalf of The Controller of Her Majesty's Stationery Office.
© Crown copyright. All rights reserved.

Client:	F Redfern & Sons Ltd Haslin Abattoir, Burlow Road, Harpur Hill, Buxton. SK17 9HT	Drawn: BS	Designed:
		Checked:	Approved:
Project:	EXTENSION FOR ADDITIONAL REFRIGERATED MEAT STORAGE	Index no.:	Date: 23/08/2011
Title:	Location plan	Scales: 1:2500 @ A4	
LH SLEIGHTHOLME LTD. HELPERTHORPE MALTON YO17 8TQ		Drg. No. PPG	Rev.